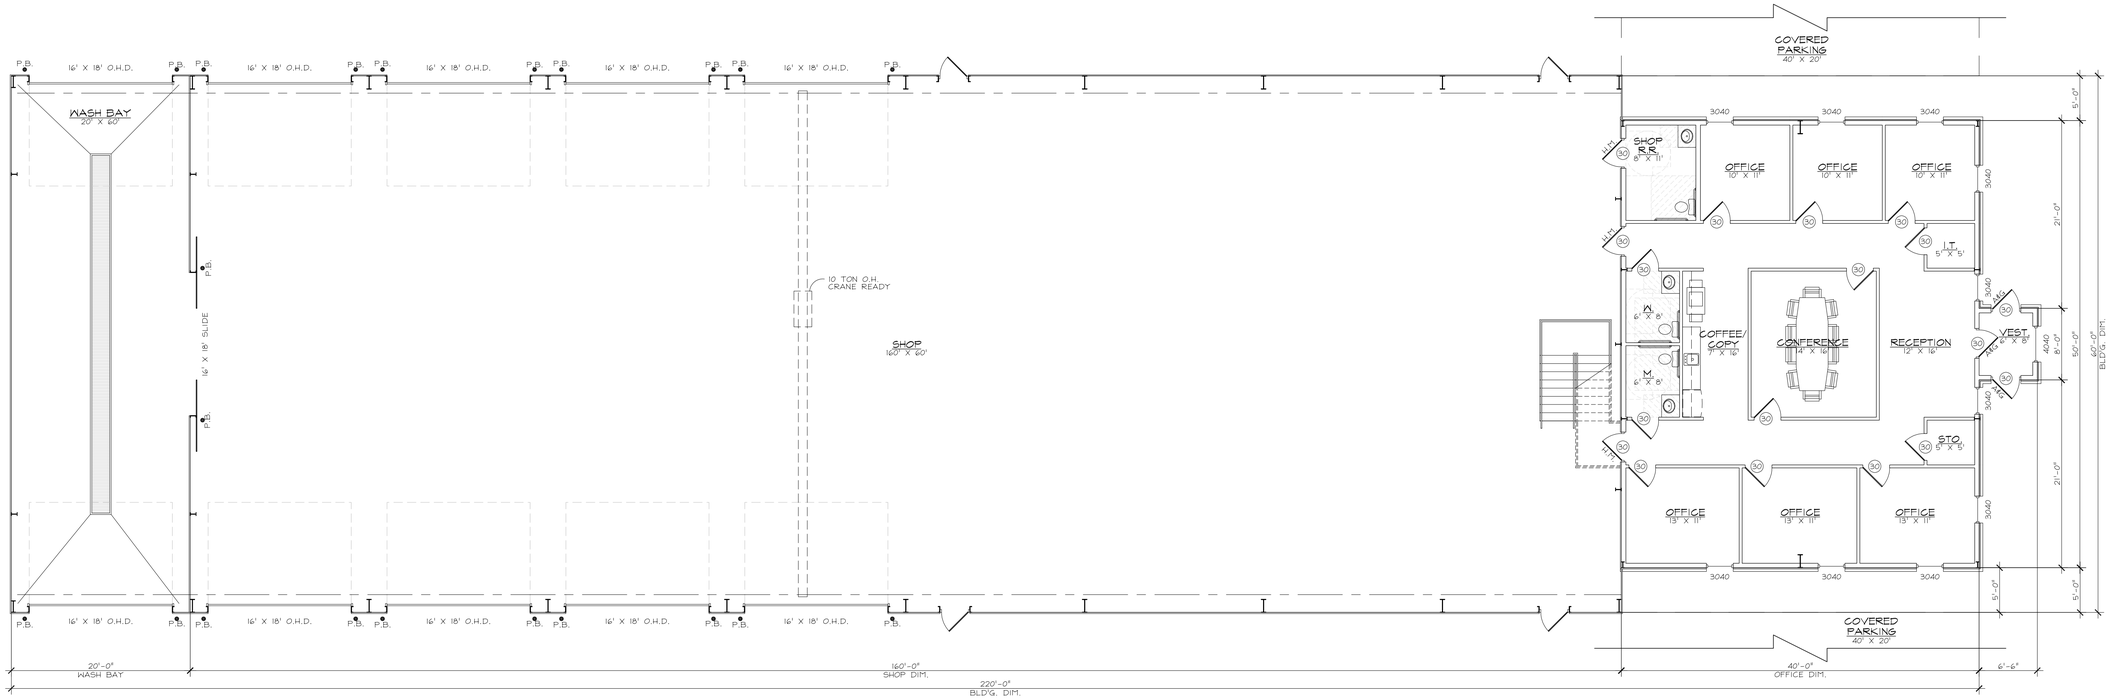

A PRELIM. FLOOR PLAN
AT SHOP & OFFICE
1/8" = 1'-0"

1 EAST ELEVATION
AT SHOP & OFFICE
1/8" = 1'-0"

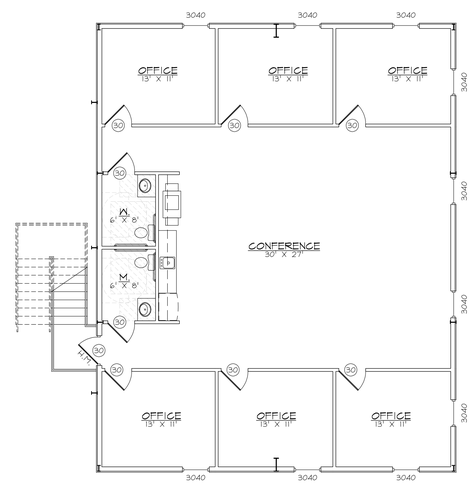

B OPTIONAL BUILD-OUT
AT MEZZANINE
1/8" = 1'-0"

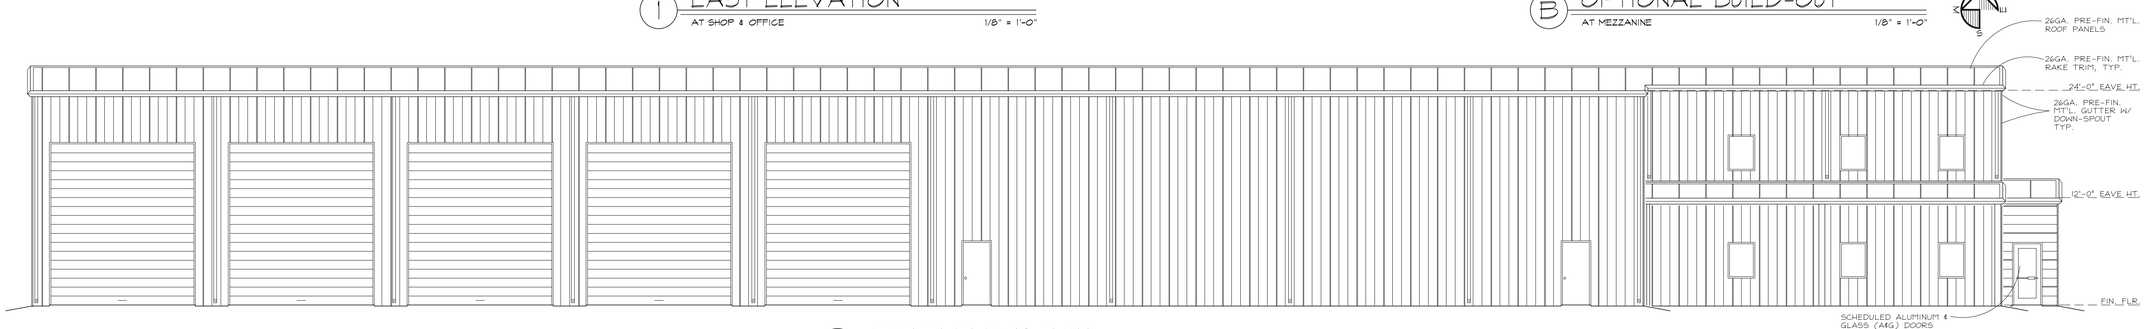

2 SOUTH ELEVATION
AT SHOP & OFFICE
1/8" = 1'-0"

DATE ISSUED
MAY 25, 2025
REVISED:

DRAWN BY: JAY
DESIGN AND DRAFTING

JOB # JM25053

TEXAS

NEW SHOP/OFFICE FOR:

INVEST TEXAS

IN COUNTY RD. 72

MIDLAND

THE GENERAL CONTRACTOR/CONSTRUCTION MANAGER AND/OR ALL SUBCONTRACTORS OR THEIR REPRESENTATIVES WORKING FROM THESE PLANS AND SPECIFICATIONS SHALL NOT SCALE INFORMATION FROM SAID DRAWINGS, BUT MUST CONTACT THE DESIGNER REGARDING MEASUREMENTS. IF SUCH MEASUREMENTS DO NOT APPEAR CORRECT OR ADD UP CORRECTLY TO THE INDICATED SIZE, IT SHALL ALSO BE THE RESPONSIBILITY OF THE G.C./C.M. AND THE SUBCONTRACTORS TO READ ALL NOTES AND TEXT ON THE DRAWINGS PRIOR TO BIDDING AND OR PROCEEDING WITH ANY WORK. THE G.C./C.M. SHALL COORDINATE ANY DISCREPANCIES BETWEEN SUBCONTRACTORS PRIOR TO PROCEEDING WITH ANY WORK AND CONTACT THE DESIGNER REGARDING SAID DISCREPANCIES PRIOR TO INSTALLATION OF ANY CONSTRUCTION MATERIALS.

© COPYRIGHT J. M DRAFTING & DESIGN
PROFESSIONAL CONSTRUCTION PLANS, INCLUDING BUT NOT LIMITED TO DESIGN DRAWINGS, PLANS, SPECIFICATIONS, EXTENDING TO DERIVATIVE PLANS, INTERPRETATIONS, INTERPRETATIONAL INTERPRETATIONS, INTERPRETATIONS AND PROVIDED FOR SPECIFIC PROJECT, SITE, OR PURPOSE, IS PROTECTED BY FEDERAL COPYRIGHT LAWS AND PROTECTED UNDER THE UNITED STATES CIVIL AND CRIMINAL UNAUTHORIZED REPRODUCTION, DUPLICATION, OR DISTRIBUTION IS STRICTLY PROHIBITED AND FORBIDDEN.

BY:
J M DRAFTING & DESIGN
P.O. BOX 7452 MIDLAND, TX. 79708
C: (432) 425-5297
E-MAIL: jmmertink@gmail.com

SHEET NO.
A-1
OF 1A SHEETS