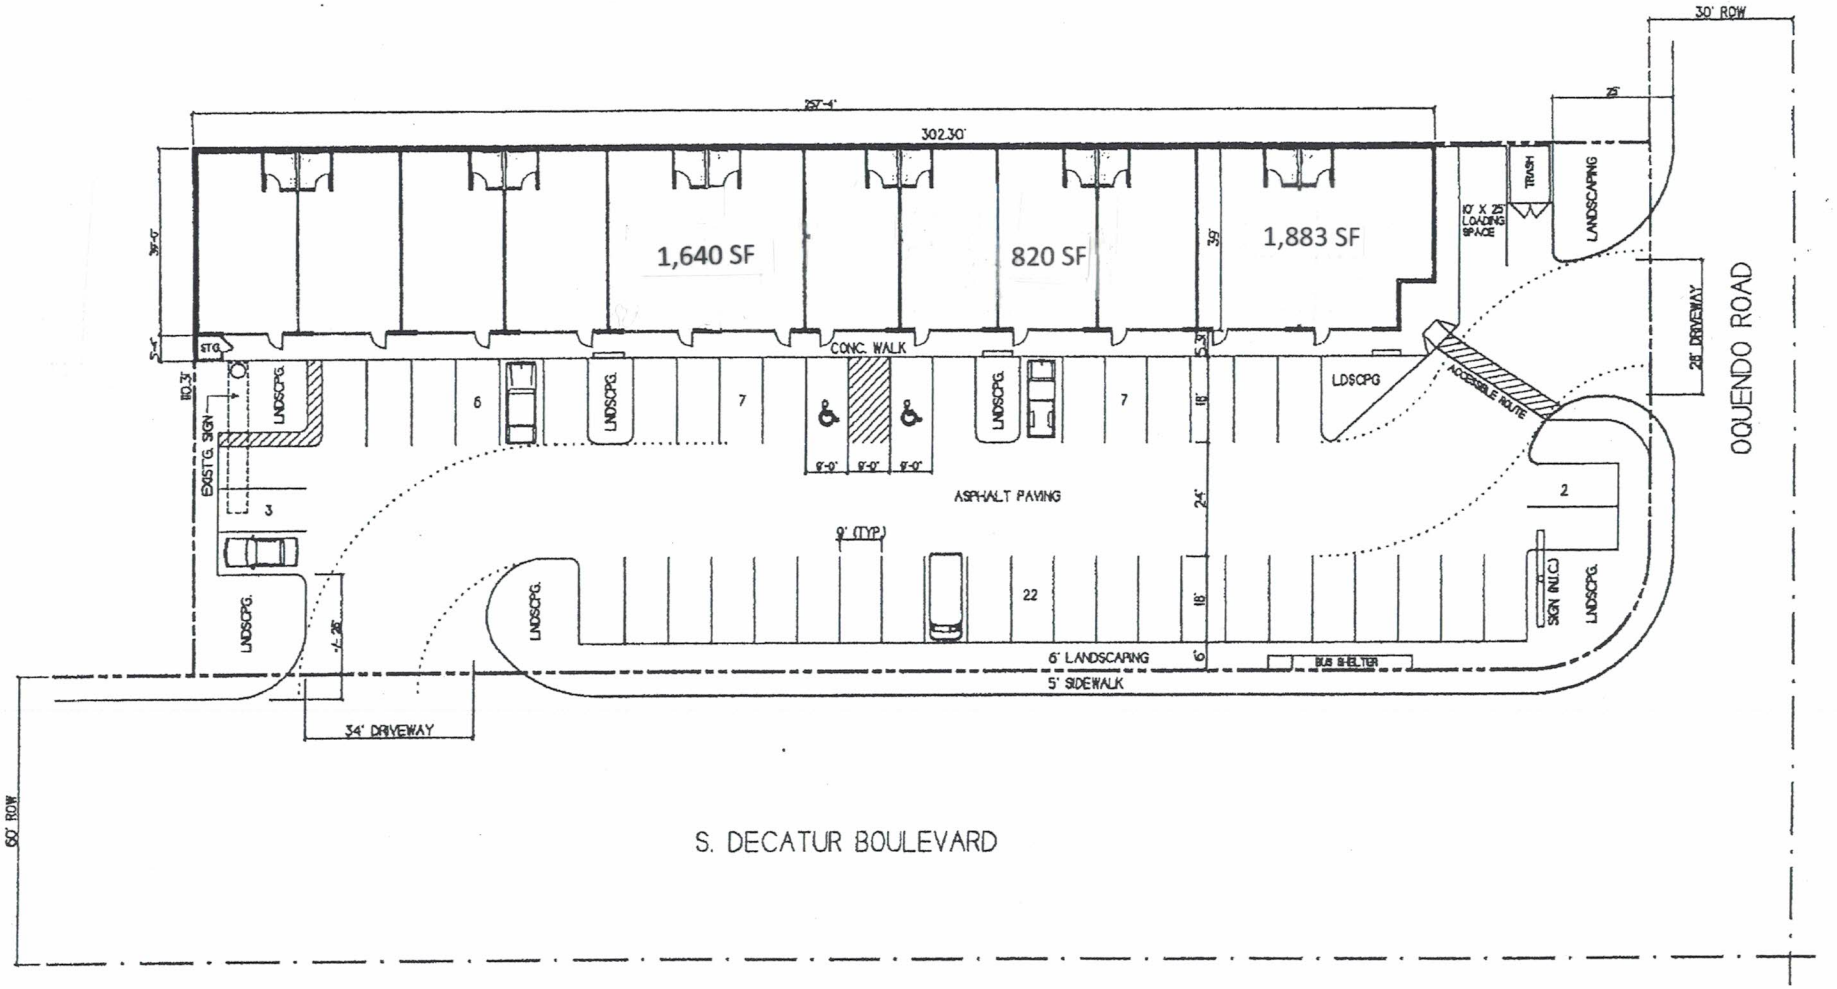

REFER TO CIVIL DRAWINGS FOR ADDITIONAL SITE INFORMATION, DIMENSIONS, GRADING, UTILITIES, TRASH ENCLOSURE, CURB RAMPS, BUS SHELTER, SIGNAGE, ETC.

ARCHITECTURAL SITE PLAN

1/16" = 1'-0"

NORTH

PARKING ANALYSIS

BUILDING AREA = 9,995 SQ. FT.
PARKING RATIO = 4 SPACES / 1,000 S.F.
PARKING REQUIRED = 40 SPACES
PARKING PROVIDED = 47 SPACES
PLUS 1 (10' X 25') LOADING SPACE