1857

R.S. KNAPP CO

FINISH SCHEDULE

NO.	ROOM	FLOOR	BASE	WALLS	CEILING HT	REMARKS
100	EXISTING ROOM					
101	NEW SHOWROOM	CARPET	VINYL	GYP. BD PAINTED	ACOUSTIC PANEL	10'
102	LOADING DOCK	CONC.	-	EXP. BLOCK PAINTED	EXPOSED	14'
103	UTILITY RM	CONC.	-	BOTH FACES GYP BD	EXPOSED	14'
103A	JAN. CL.	CER. TILE	C.T.	EXP. BLK/GYP BD PAINTED	AC PANELS	8'
105	MEN'S TOILET	CER. TILE	C.T.	CER. TILE	AC PANELS	8'
106	WOMEN'S TOILET	CER. TILE	C.T.	CER. TILE	ACOUSTEL	8'
107	LUNCH	CARPET	V.B.	GYP BD PAINTED		8'-8"
108	BUSINESS OFFICE	CARPET	V.B.	GYP BD PAINTED	W/ BORROWED LIGHT	8'
109	MANAGER'S OFFICE	CARPET	V.B.	GYP BD PAINTED	"	8'
110	SAMPLE RM	CARPET	V.B.	GYP BD PAINTED	"	10'
111A	CLOSING RM	CARPET	V.B.	GYP BD PAINTED		10'
111B	CLOSING RM	CARPET	V.B.	GYP BD PAINTED		10'
111C	CLOSING RM	CARPET	V.B.	GYP BD PAINTED		8'
109A	LOCKER RM	CARPET	V.B.	GYP. BD. PAINTED		8'

DOOR SCHEDULE

NO.	SIZE W	H	TH	DOOR TYPE	DOOR MATL	FRAME TYPE	FRAME MATL	HARDWARE BUTT	LOCK	LATCH	PANIC BOLT	CLOSER	SADDLE	W'STRIP	REMARKS
E-1	3'-0"	9'-0"	1 3/4"	A	WD	1	ALUM	●	●	●		2	●	●	
E-2	3'-0"	7'-3"	1 3/4"	D	HM	2	HM	●	●			●	●	●	SEE DRAWING A-3
E-3	3'-0"	7'-2"	1 3/4"	D	HM	2	HM	●	●			●	●	●	
E-4	8'-0"	10'-0"	1 3/4"	—	STL.	3	STL.	-	●	-	-	-	●		OVERHEAD DOORS
1	2'8"+0'-9"		1 3/4"	D	HM	4	HM	●	●						
2	3'-0"	7'-0"	1 3/4"	D	WD	5	HM	●	●				X		CARPET STRIP
3	2'-6"	7'-0"	1 3/4"	D	WD	5	HM	●	●				X		CARPET STRIP
4	3'-0"	7'-0"	1 3/4"	D	WD	5	HM	●	●				M		MARBLE
5	3'-0"	7'-0"	1 3/4"	D	WD	5	HM	●	●			●	M		"
6	3'-0"	7'-0"	1 3/4"	C	WD	5	HM	●	-			●	M		"
7	3'-0"	7'-0"	1 3/4"	C	WD	5	HM	●	●			●			
8	3'-0"	7'-0"	1 3/4"	C	WD	5	HM	●	●			●			
9	2'-6"	7'-0"	1 3/4"	D	WD	6	HM	-	●						
9A	3'-0"	7'-0"	1 3/4"	D	WD	5	HM	●	●				X		SLIDING DOOR CARPET STRIP

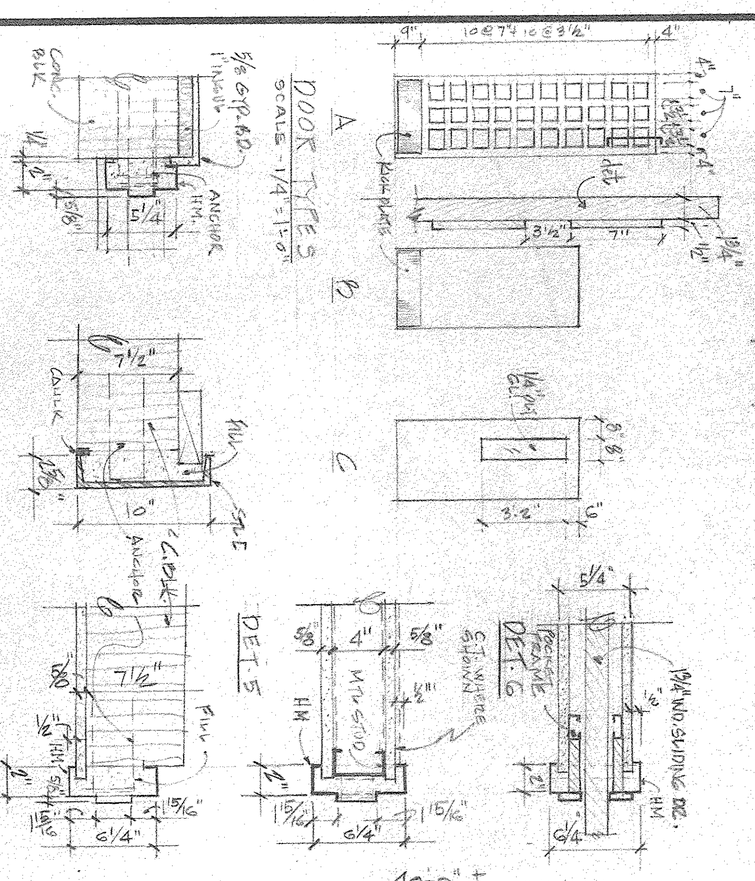

FLOOR PLAN
SCALE - 3/32" = 1'-0"

100'-0" ADDITION

THE MART FURNITURE GALLERIES
ADDITION & ALTERATION
FLOOR PLAN
FINISH SCHEDULE
DOOR SCHEDULE & DETAILS

MART CENTRE
MARLBORO, N.J.

BLENDER FEITLOWITZ
Architects
Planners

600 South Livingston Avenue
Livingston, New Jersey 07039
(201) 994-3434

Martin H. Blender AIA C4770
Martin M. Feitlowitz AIA C4395

project no. 8528

drawing number A-1

issue date

scale AS NOTED

drawn MMF

check

no. date description revisions

of