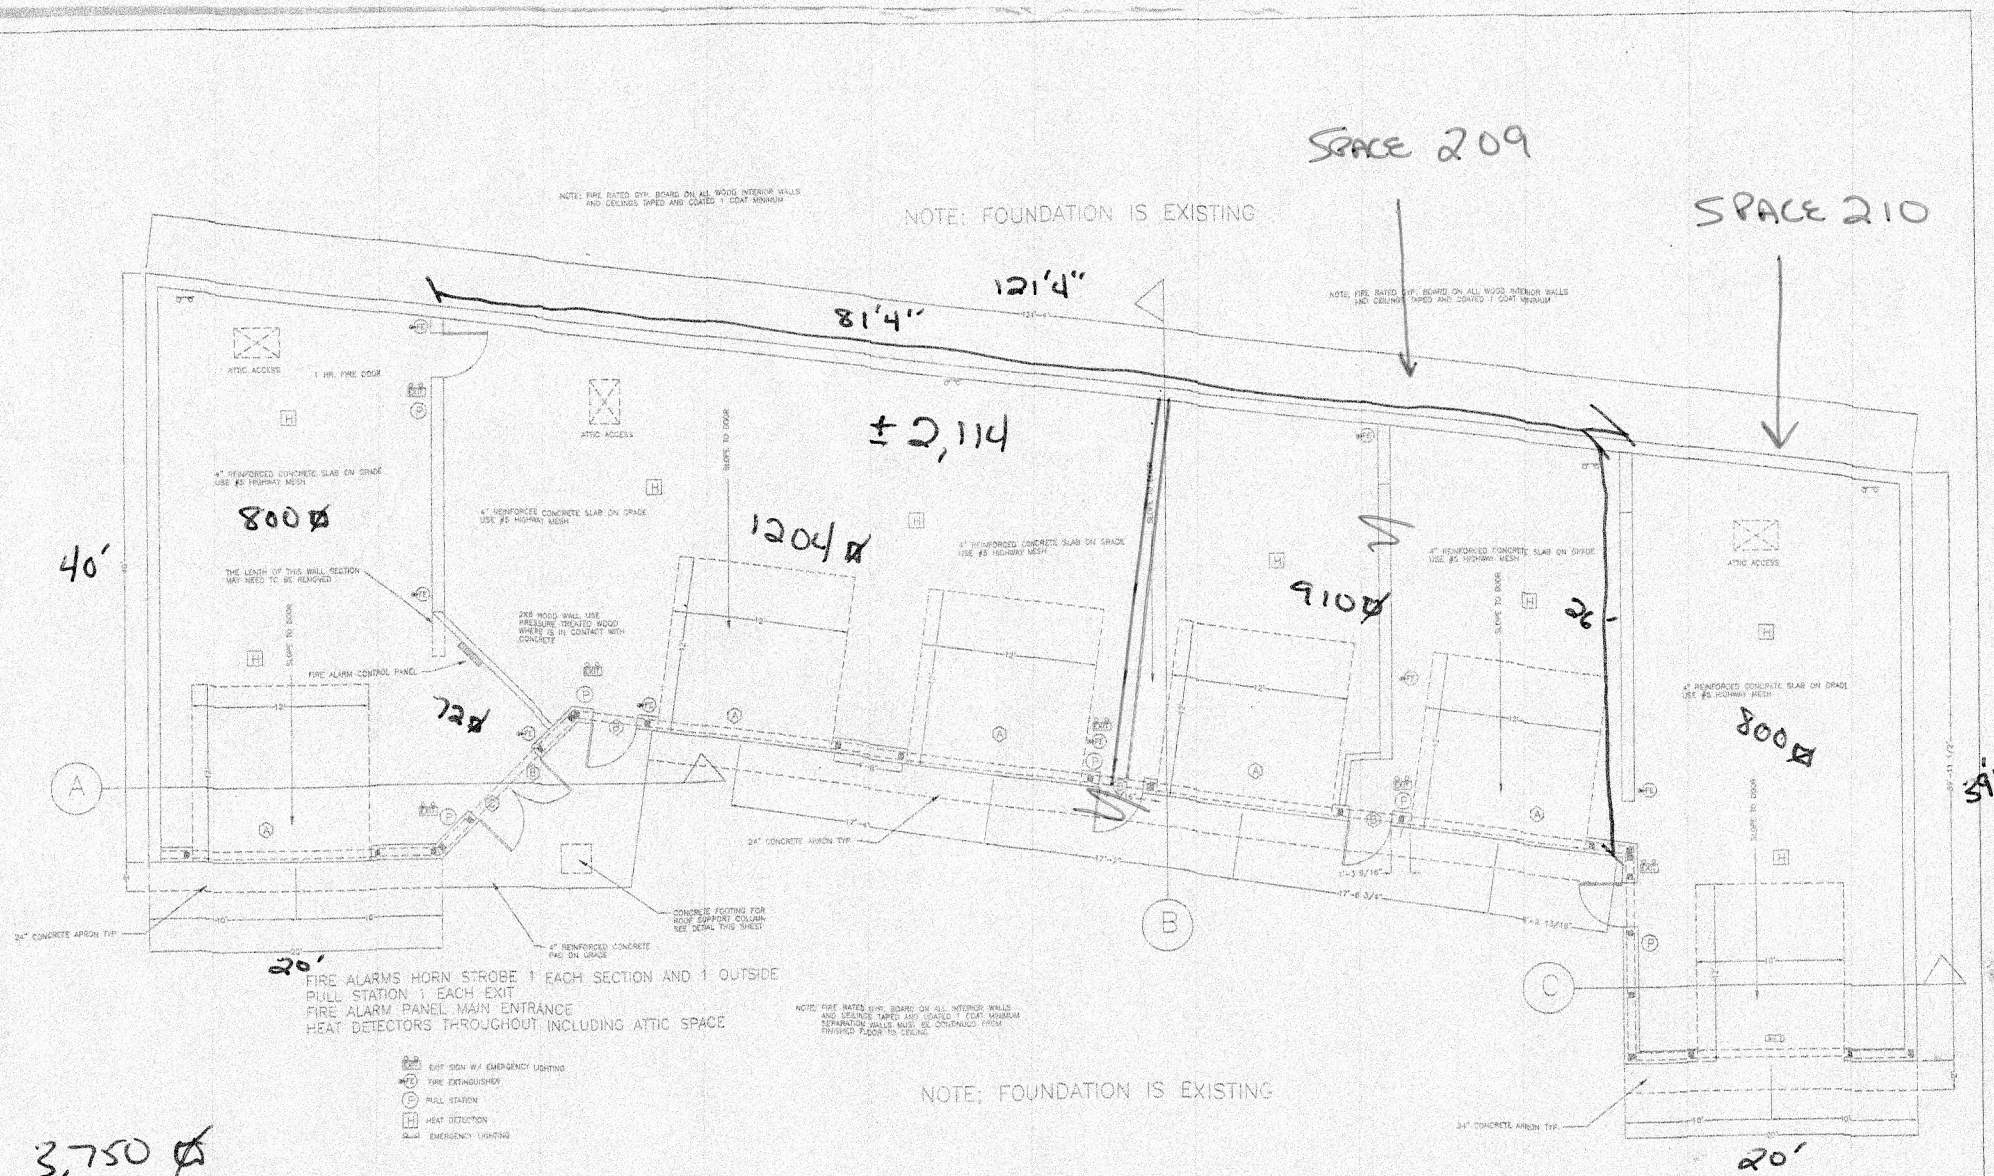

DOOR SCHEDULE

MARK	NO.	TYPE	SIZE	SWING	REMARKS
(A)	4	OVERHEAD DOOR	12' X 12'	NA	
(DELD)	1	OVERHEAD DOOR	10' X 12'	NA	
(B)	4	METAL EXTERIOR	3'0" X 6'8"	LT-HAND	SWING OUT /LIGHTED/FIRE RATED
(C)	1	METAL EXTERIOR	3'0" X 6'8"	RT-HAND	SWING OUT /LIGHTED/FIRE RATED

GEORGE R. DUPONT
6/30/04
NO. 5300
REGISTERED PROFESSIONAL ENGINEER

E THOMAS VIGUE
55 WOODY HILL RD.
BRADFORD RI 02808/ 401-377-8921

TITLE
FLOOR PLAN

PREPARED BY	TOM VIGUE
DATE	6/9/04
REVISIONS	

PREPARED FOR	STILES GILMORE
	132 OAK ST. HOLDING LLC
	WESTERLY RI
	FLAT
	LOT

NO. OF SHEETS	
SHEET#	3 OF 8