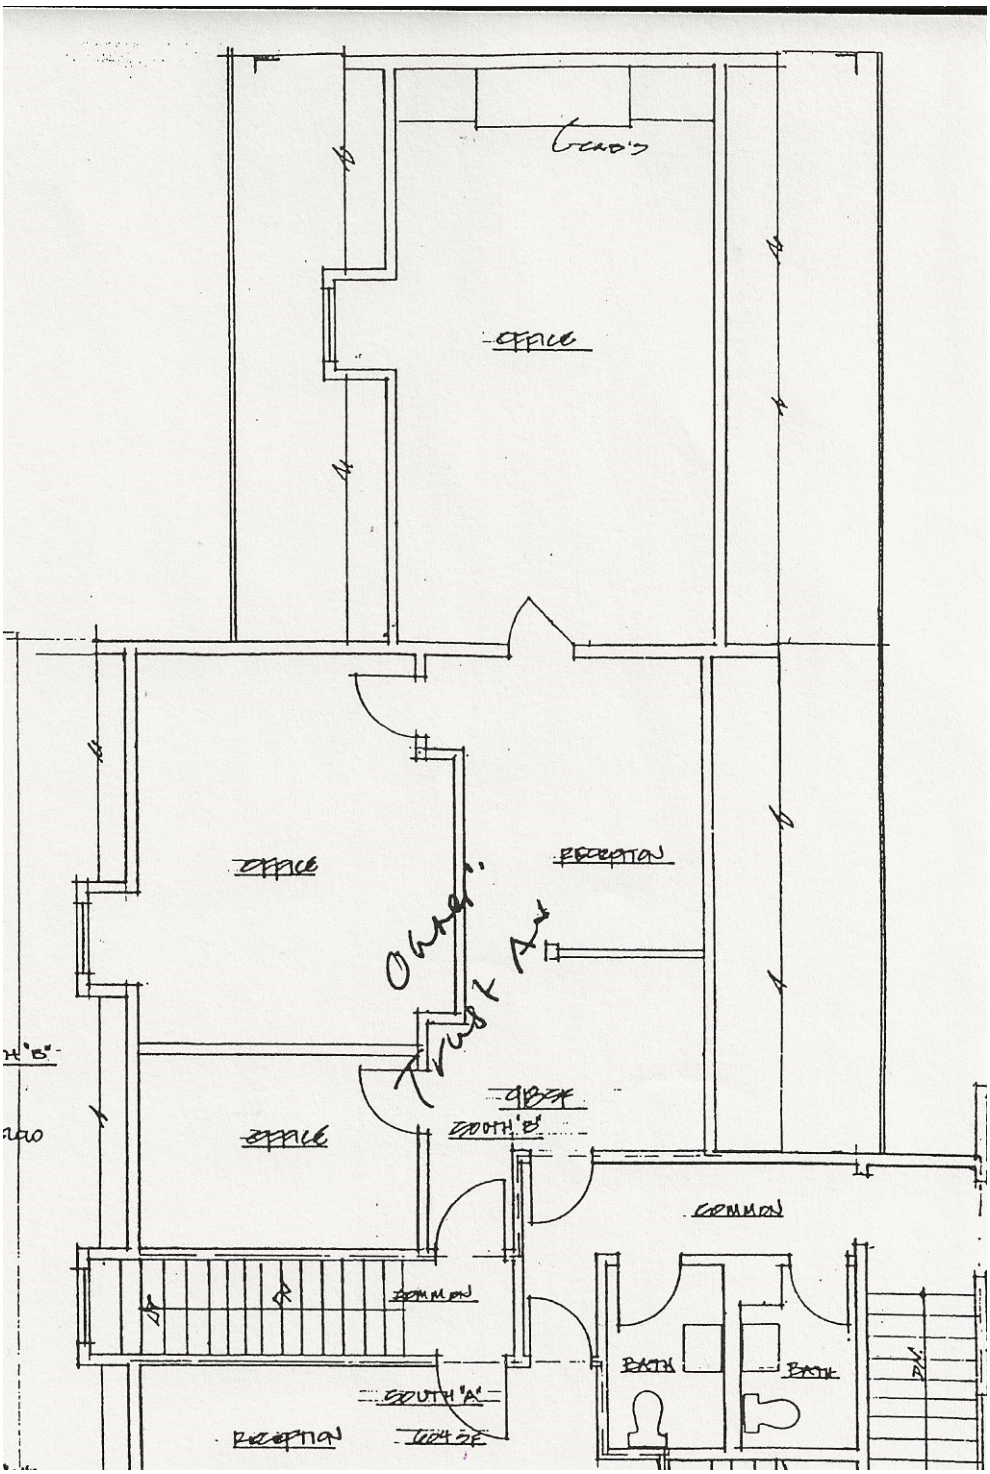
OFFICE
OFFICE
RECEPTION
OFFICE
SOUTH 'B'
COMMON
COMMON
SOUTH 'A'
RECEPTION
BATH
BATH