PROPOSED INDUSTRIAL WAREHOUSE

for

KIRK ENTERPRISES

at

963 CAMDEN AVENUE
CAMPBELL, CA

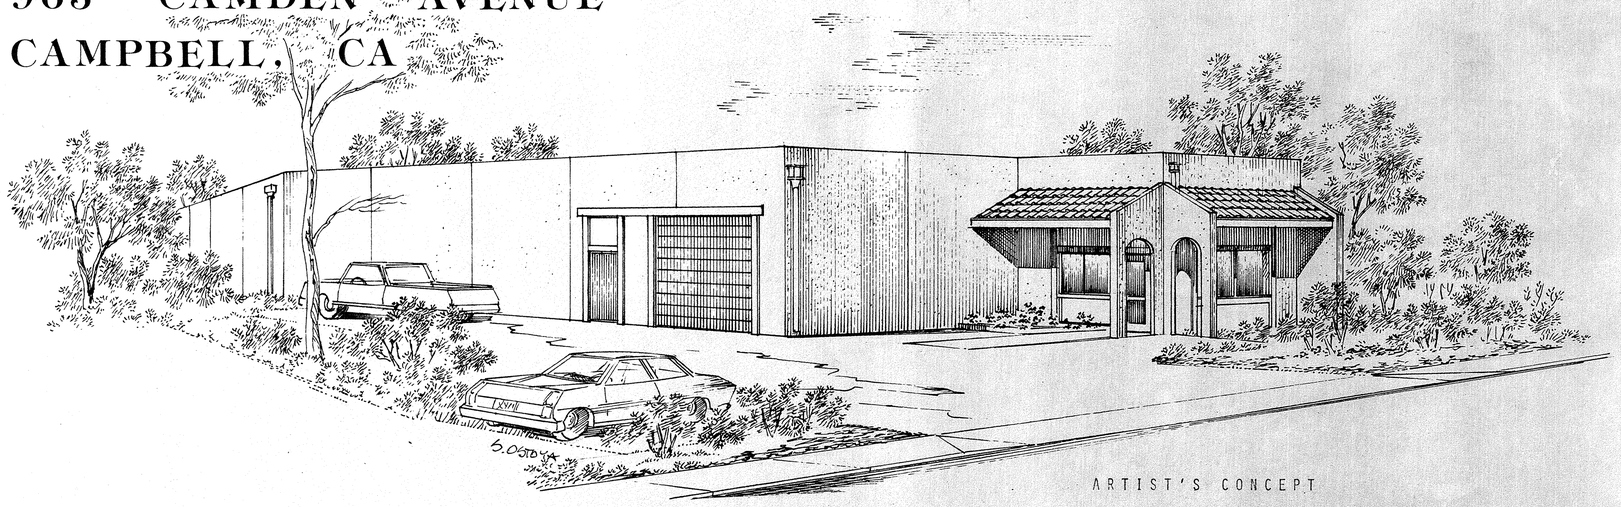

ARTIST'S CONCEPT

SHEET		SCHEDULE	

GENERAL PROJECT NOTATION:

PHOTO LAYOUT SYSTEMS retains the rights and ownership to these documents and disclaims responsibility for their unauthorized use, in whole or in part, on any other site then the one for which they were specifically designed and prepared.

ENERGY COMPLIANCE NOTATION

THE REQUIREMENTS OF THE STATE OF CALIFORNIA ENERGY CONSERVATION STANDARDS AS STATED IN TITLE #24 AND ALL ITS AMENDMENTS, JULY 1982 HAVE BEEN REVIEWED. THUS, THIS DESIGN AS DEPICTED ON THIS SET OF CONSTRUCTION PLANS SUBSTANTIALLY COMPLIES WITH THESE STANDARDS.

ARCHITECT: CA LIC. #013923 DATE:

JANUARY 30, 1986 - PLANNING SUBMITTAL
APRIL 7, 1986 - BUILDING

PS ARCHITECTURAL PLANNING & DESIGN
PHOTO LAYOUT SYSTEMS
BRUCE G. JOHNSON
AIA
50 ALICE AVENUE
CAMPBELL, CA 95008
(408) 374-5051
Lic. C013923

963 Camden