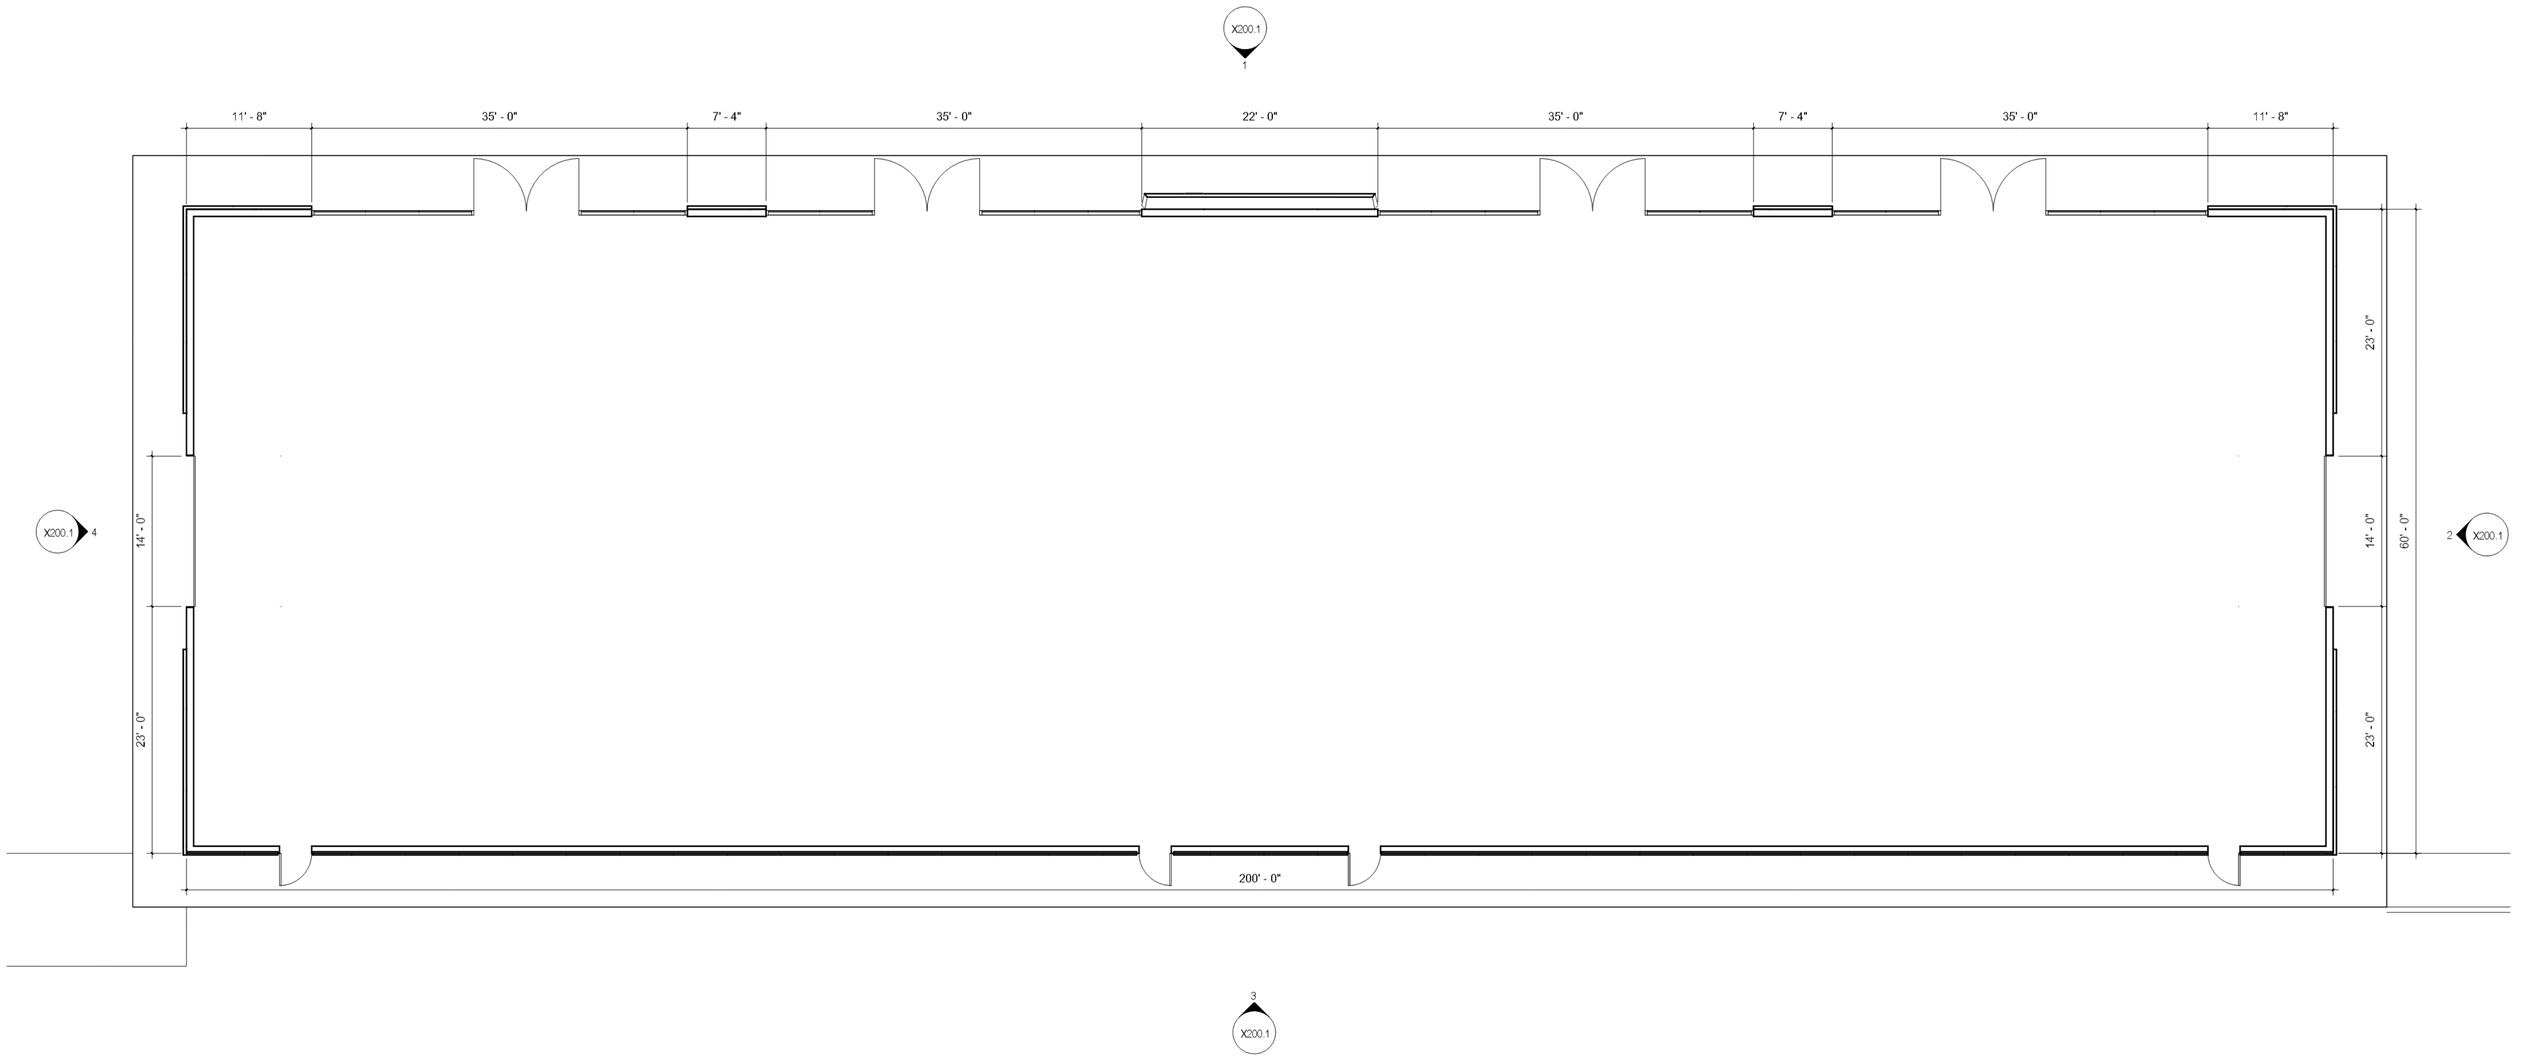

1 SHELL FLOOR PLAN - BLD 1
1/8" = 1'-0"

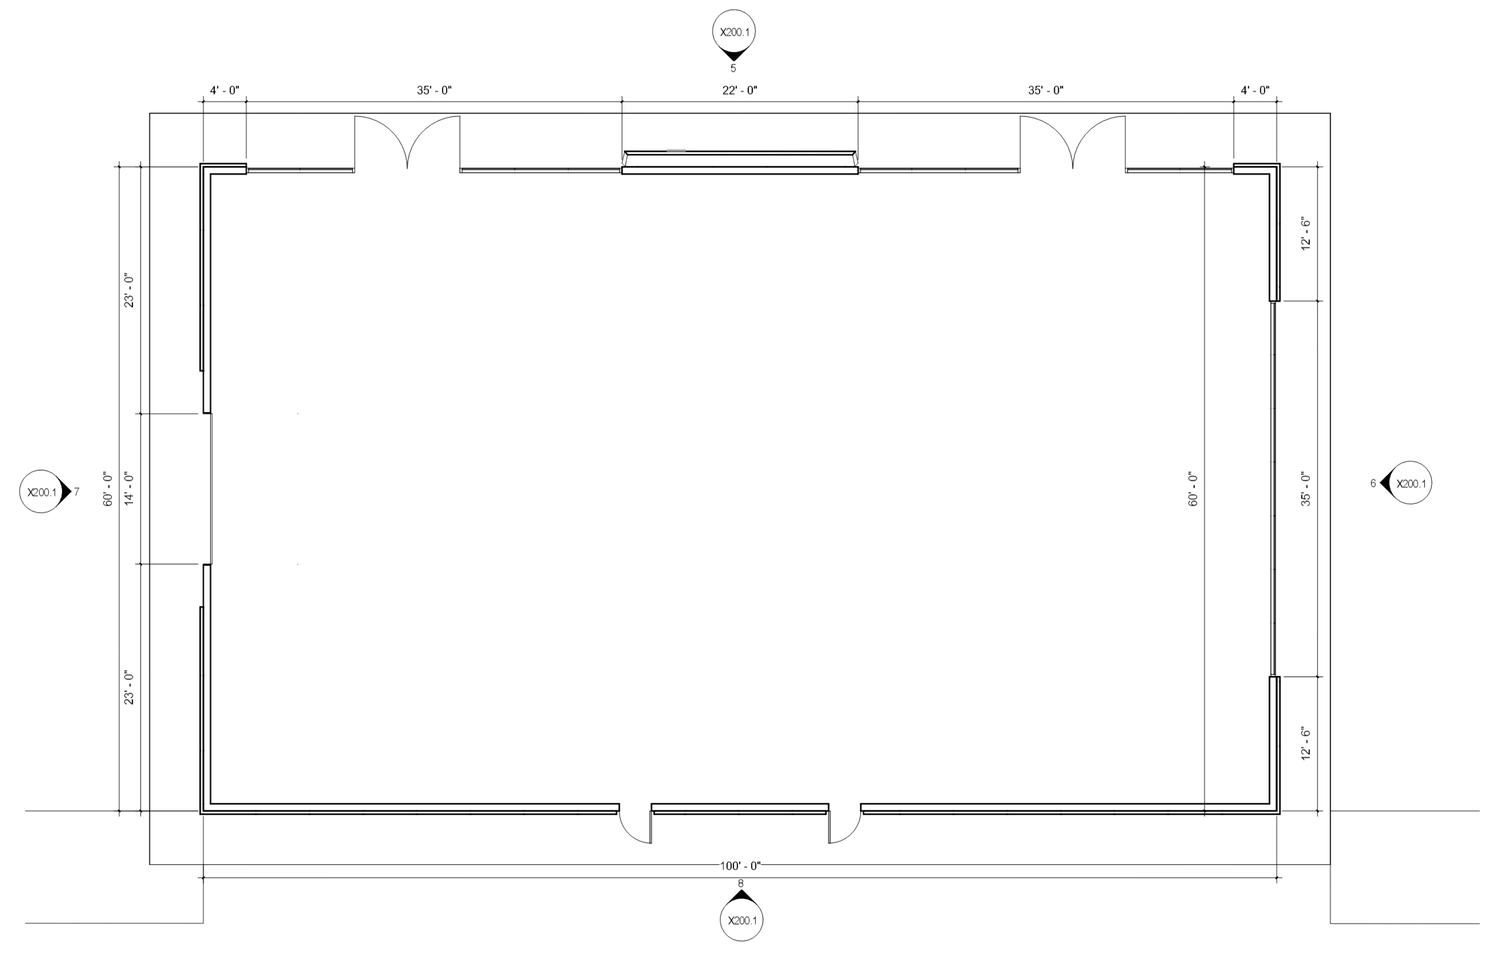

2 SHELL FLOOR PLAN - BLD 2
1/8" = 1'-0"

JPLUS ARCHITECTS INC.
A FULL SERVICE ARCHITECTURAL COMPANY

211 BULEN STREET
ROSEVILLE, CA 95678
TEL: (916) 568 - 9169
FAX: (916) 488 - 5982

THESE DRAWINGS ARE INSTRUMENTS OF SERVICE AND ARE THE PROPERTY OF JPLUS ARCHITECTS, INC. ALL DESIGNS AND OTHER INFORMATION ON THE DRAWINGS ARE FOR THE USE ON THE SPECIFIED PROJECT AND SHALL NOT BE USED OTHERWISE WITHOUT THE EXPRESSED WRITTEN PERMISSION OF JPLUS ARCHITECTS, INC.

WRITTEN DIMENSIONS ON THESE DRAWINGS SHALL HAVE PRECEDENCE OVER SCALED DIMENSIONS. CONTRACTOR SHALL VERIFY AND BE RESPONSIBLE FOR ALL DIMENSION AND CONDITIONS ON THE JOB SITE, AND THIS OFFICE SHALL BE NOTIFIED OF ANY VARIATIONS FROM THE DIMENSIONS AND CONDITIONS AS SHOWN ON THESE DRAWINGS.

© THIS DRAWING IS NOT FINAL, OR TO BE USED FOR CONSTRUCTION UNTIL THE ARCHITECTS SEAL AND SIGNATURE APPEAR TO THE RIGHT.

NOT FOR CONSTRUCTION

PROJECT TEAM

ROCKLIN AUTO CENTER
4049 GRANITE DR.
CONSTRUCTION DRAWINGS
APN: #

SHEET TITLE
SHELL FLOOR PLAN

NO.	DESCRIPTION	DATE

PROJECT MANAGER
KRIS OR JARED
PROJECT ARCHITECT
JEFF JENNINGS
SCALE:
DATE:
PROJECT NO:

X101.1

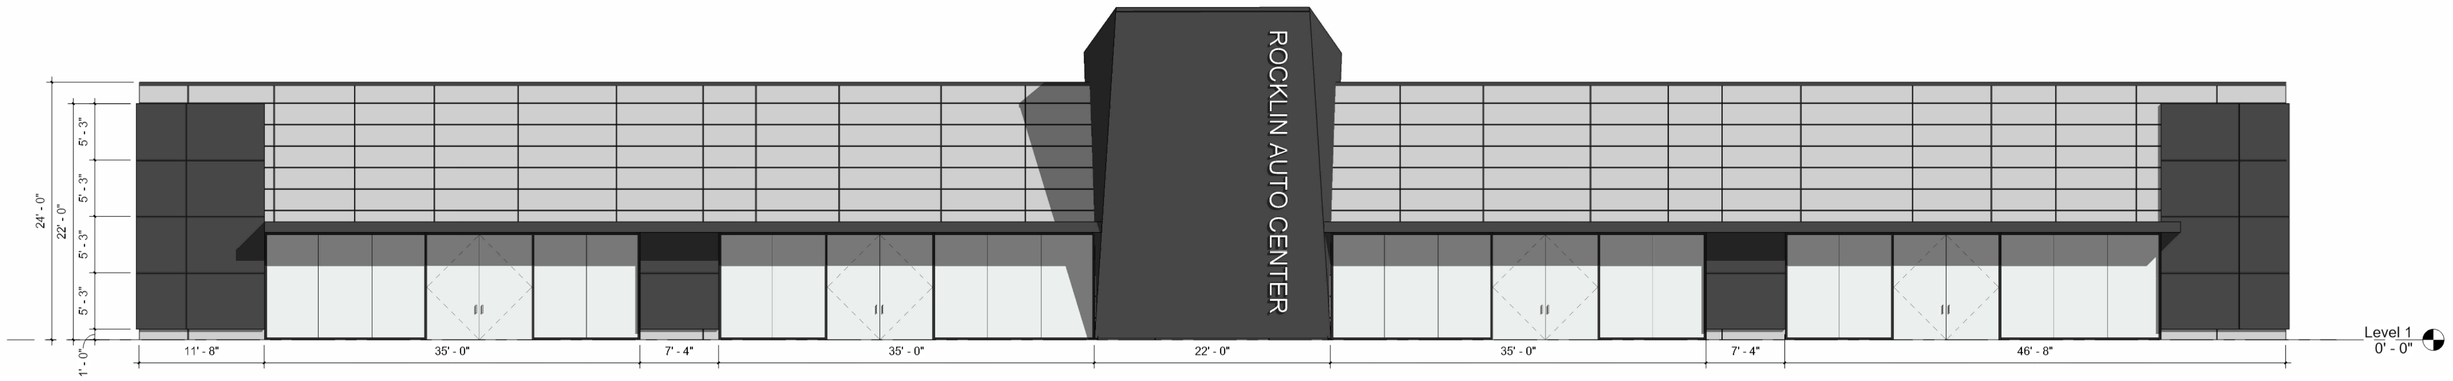

1 BLD 1 - NORTH ELEVATION
1/8" = 1'-0"

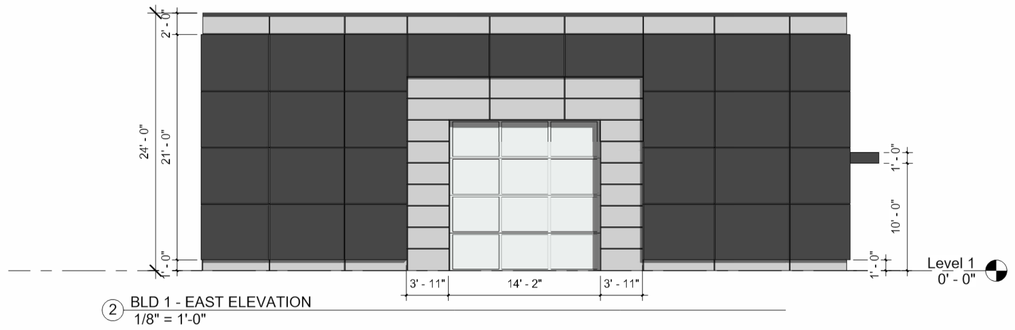

2 BLD 1 - EAST ELEVATION
1/8" = 1'-0"

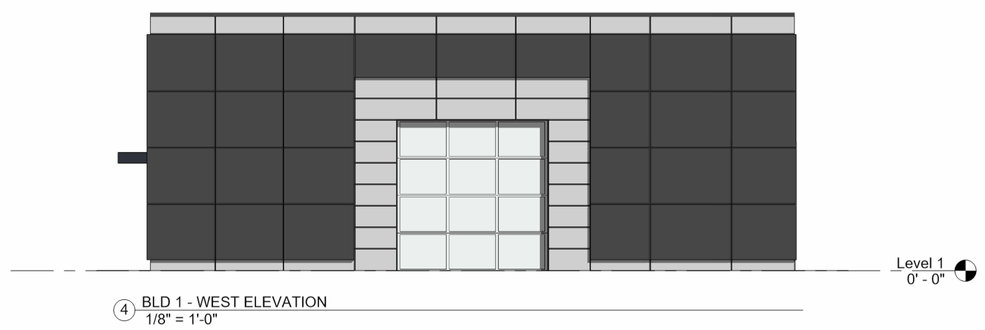

4 BLD 1 - WEST ELEVATION
1/8" = 1'-0"

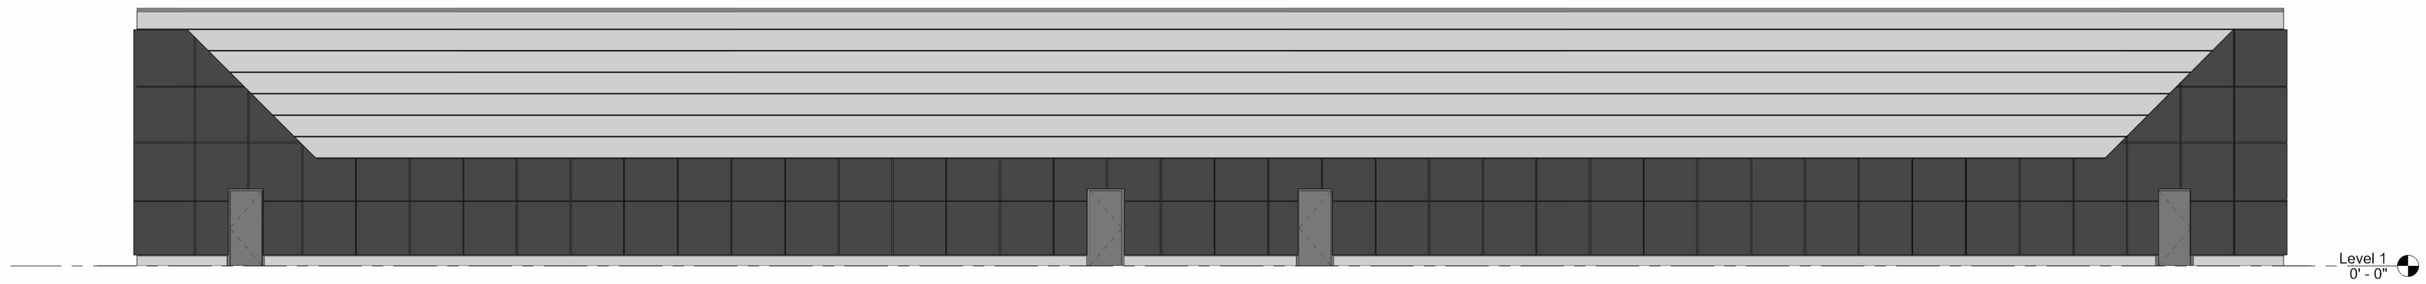

3 BLD 1 - SOUTH ELEVATION
1/8" = 1'-0"

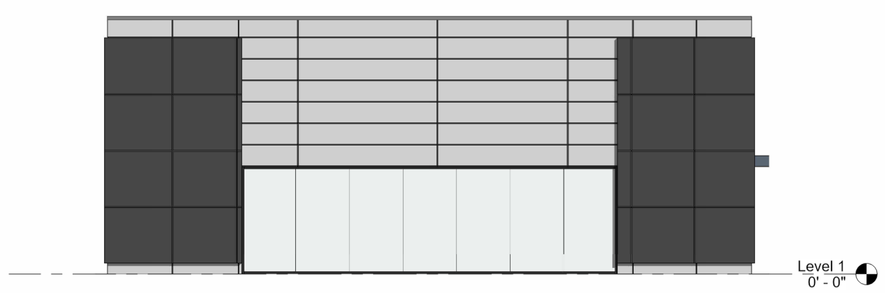

6 BLD 2 - EAST ELEVATION
1/8" = 1'-0"

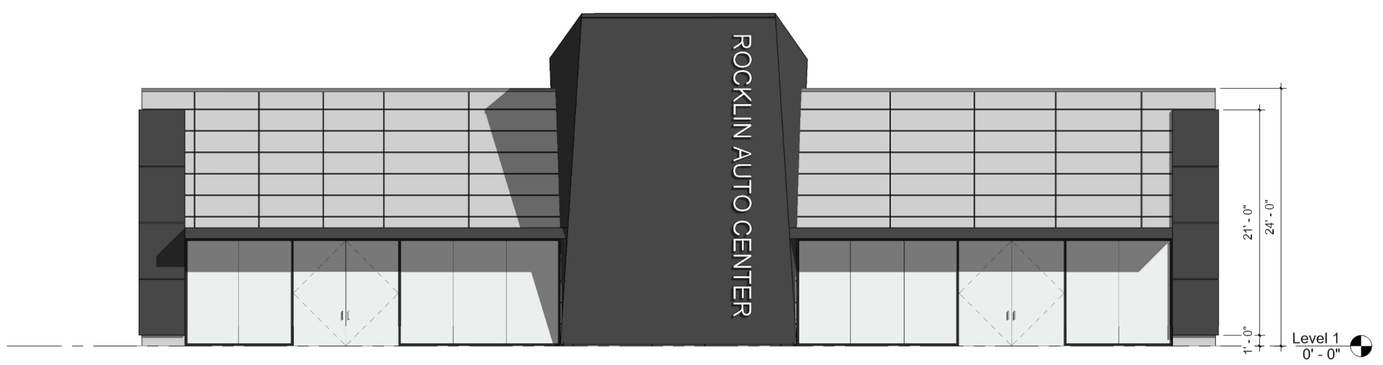

5 BLD 2 - NORTH ELEVATION
1/8" = 1'-0"

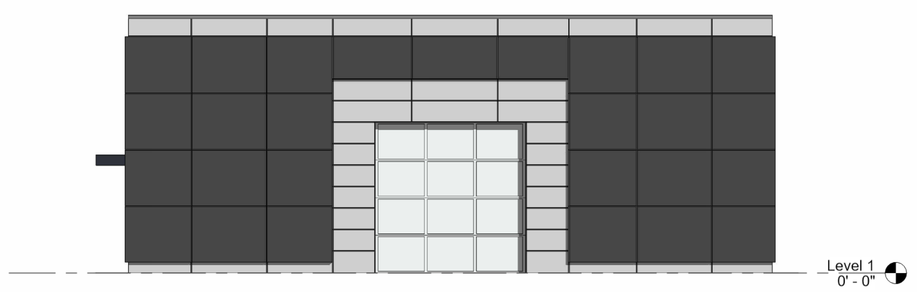

7 BLD 2 - WEST ELEVATION
1/8" = 1'-0"

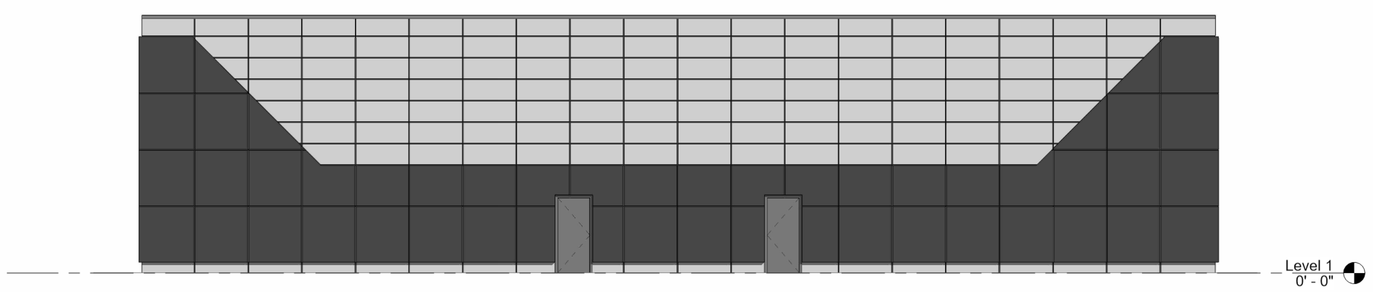

8 BLD 2 - SOUTH ELEVATION
1/8" = 1'-0"

JPLUS ARCHITECTS INC.
A FULL SERVICE ARCHITECTURAL COMPANY

211 BULEN STREET
ROSEVILLE, CA 95678
TEL: (916) 568 - 9169
FAX: (916) 488 - 5982

THESE DRAWINGS ARE INSTRUMENTS OF SERVICE AND ARE THE PROPERTY OF JPLUS ARCHITECTS, INC. ALL DESIGNS AND OTHER INFORMATION ON THE DRAWINGS ARE FOR THE USE ON THE SPECIFIED PROJECT AND SHALL NOT BE USED OTHERWISE WITHOUT THE EXPRESSED WRITTEN PERMISSION OF JPLUS ARCHITECTS, INC.

WRITTEN DIMENSIONS ON THESE DRAWINGS SHALL HAVE PRECEDENCE OVER SCALED DIMENSIONS. CONTRACTOR SHALL VERIFY AND BE RESPONSIBLE FOR ALL DIMENSION AND CONDITIONS ON THE JOB SITE, AND THIS OFFICE SHALL BE NOTIFIED OF ANY VARIATIONS FROM THE DIMENSIONS AND CONDITIONS AS SHOWN ON THESE DRAWINGS.

© THIS DRAWING IS NOT FINAL, OR TO BE USED FOR CONSTRUCTION UNTIL THE ARCHITECTS SEAL AND SIGNATURE APPEAR TO THE RIGHT.

NOT FOR CONSTRUCTION

PROJECT TEAM

ROCKLIN AUTO CENTER
4049 GRANITE DR.
CONSTRUCTION DRAWINGS
APN: #

SHEET TITLE
EXTERIOR ELEVATION

NO.	DESCRIPTION	DATE

PROJECT MANAGER	KRB OR JARED
PROJECT ARCHITECT	JEFF JENNINGS
SCALE:	AS NOTED
DATE:	
PROJECT NO:	

X200.1

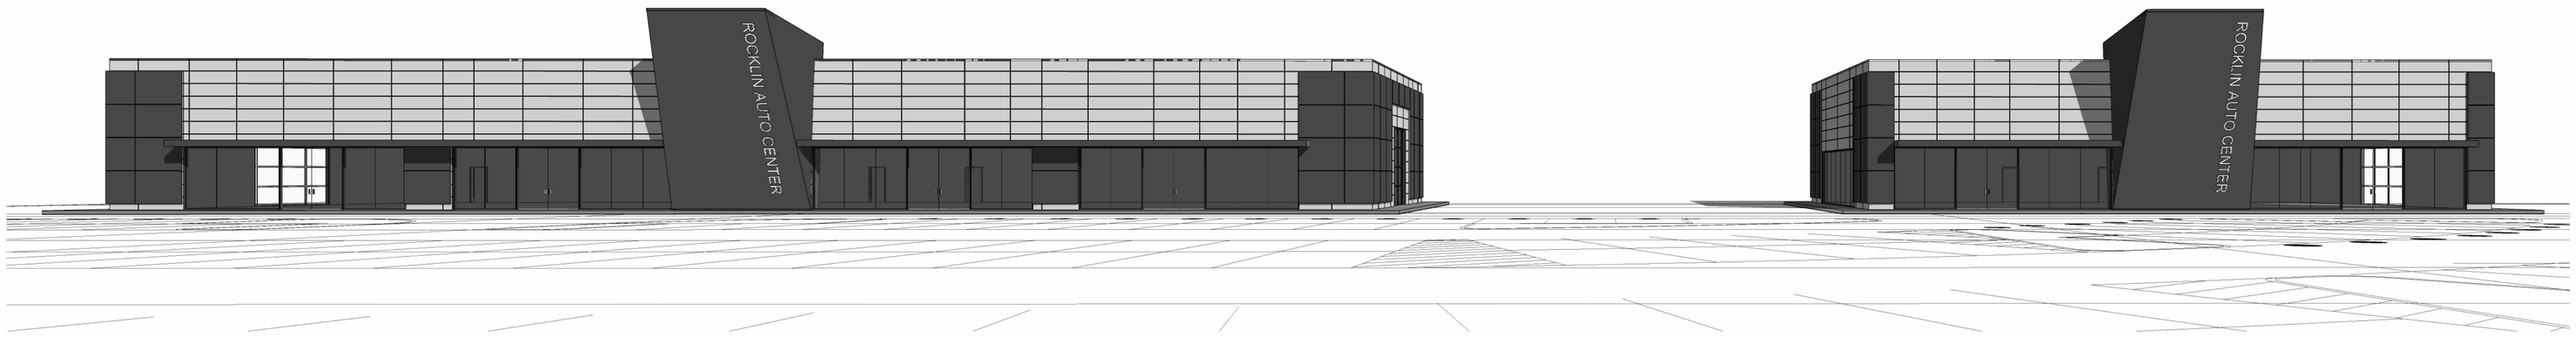

1 EXTERIOR FRONT RENDERING

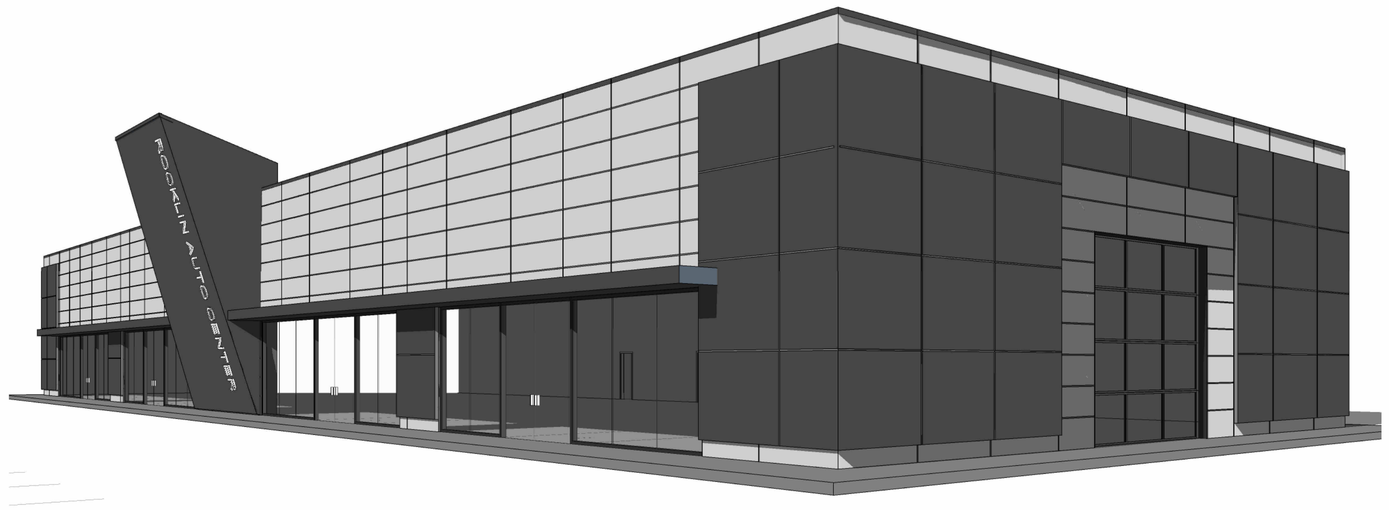

2 BLD 1 - PERSPECTIVE VIEW

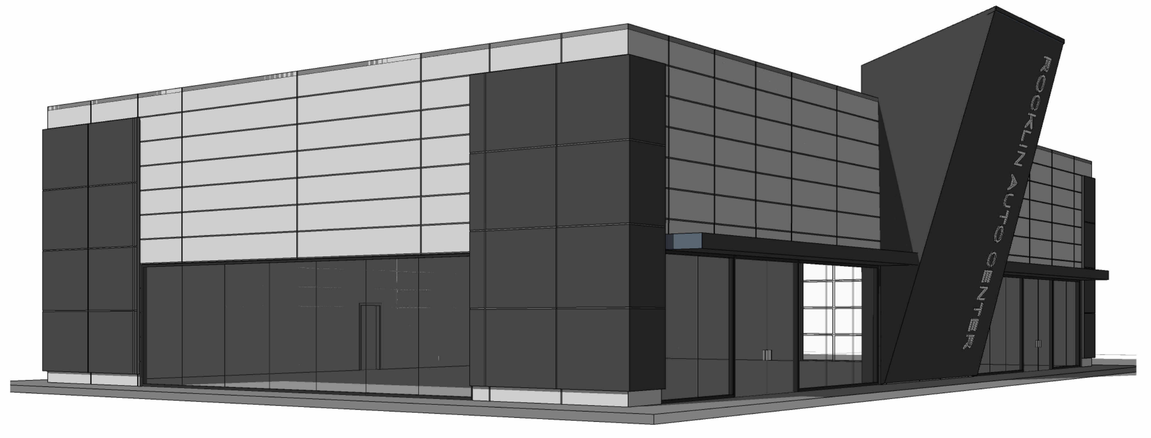

3 BLD 2 - PERSPECTIVE VIEW

JPLUS ARCHITECTS INC.
A FULL SERVICE ARCHITECTURAL COMPANY

211 BULEN STREET
ROSEVILLE, CA 95678
TEL: (916) 568 - 9169
FAX: (916) 488 - 5982

THESE DRAWINGS ARE INSTRUMENTS OF SERVICE AND ARE THE PROPERTY OF JPLUS ARCHITECTS, INC. ALL DESIGNS AND OTHER INFORMATION ON THE DRAWINGS ARE FOR THE USE ON THE SPECIFIED PROJECT AND SHALL NOT BE USED OTHERWISE WITHOUT THE EXPRESSED WRITTEN PERMISSION OF JPLUS ARCHITECTS, INC.

WRITTEN DIMENSIONS ON THESE DRAWINGS SHALL HAVE PRECEDENCE OVER SCALED DIMENSIONS. CONTRACTOR SHALL VERIFY AND BE RESPONSIBLE FOR ALL DIMENSION AND CONDITIONS ON THE JOB SITE, AND THIS OFFICE SHALL BE NOTIFIED OF ANY VARIATIONS FROM THE DIMENSIONS AND CONDITIONS AS SHOWN ON THESE DRAWINGS.

© THIS DRAWING IS NOT FINAL, OR TO BE USED FOR CONSTRUCTION UNTIL THE ARCHITECTS SEAL AND SIGNATURE APPEAR TO THE RIGHT.

NOT FOR CONSTRUCTION

PROJECT TEAM

ROCKLIN AUTO CENTER
4049 GRANITE DR.
CONSTRUCTION DRAWINGS
APN: #

SHEET TITLE

EXTERIOR ELEVATION

NO.	DESCRIPTION	DATE

PROJECT MANAGER
KRIS OR JARED

PROJECT ARCHITECT
JEFF JENNINGS

SCALE:
AS NOTED

DATE:

PROJECT NO:

X200.2