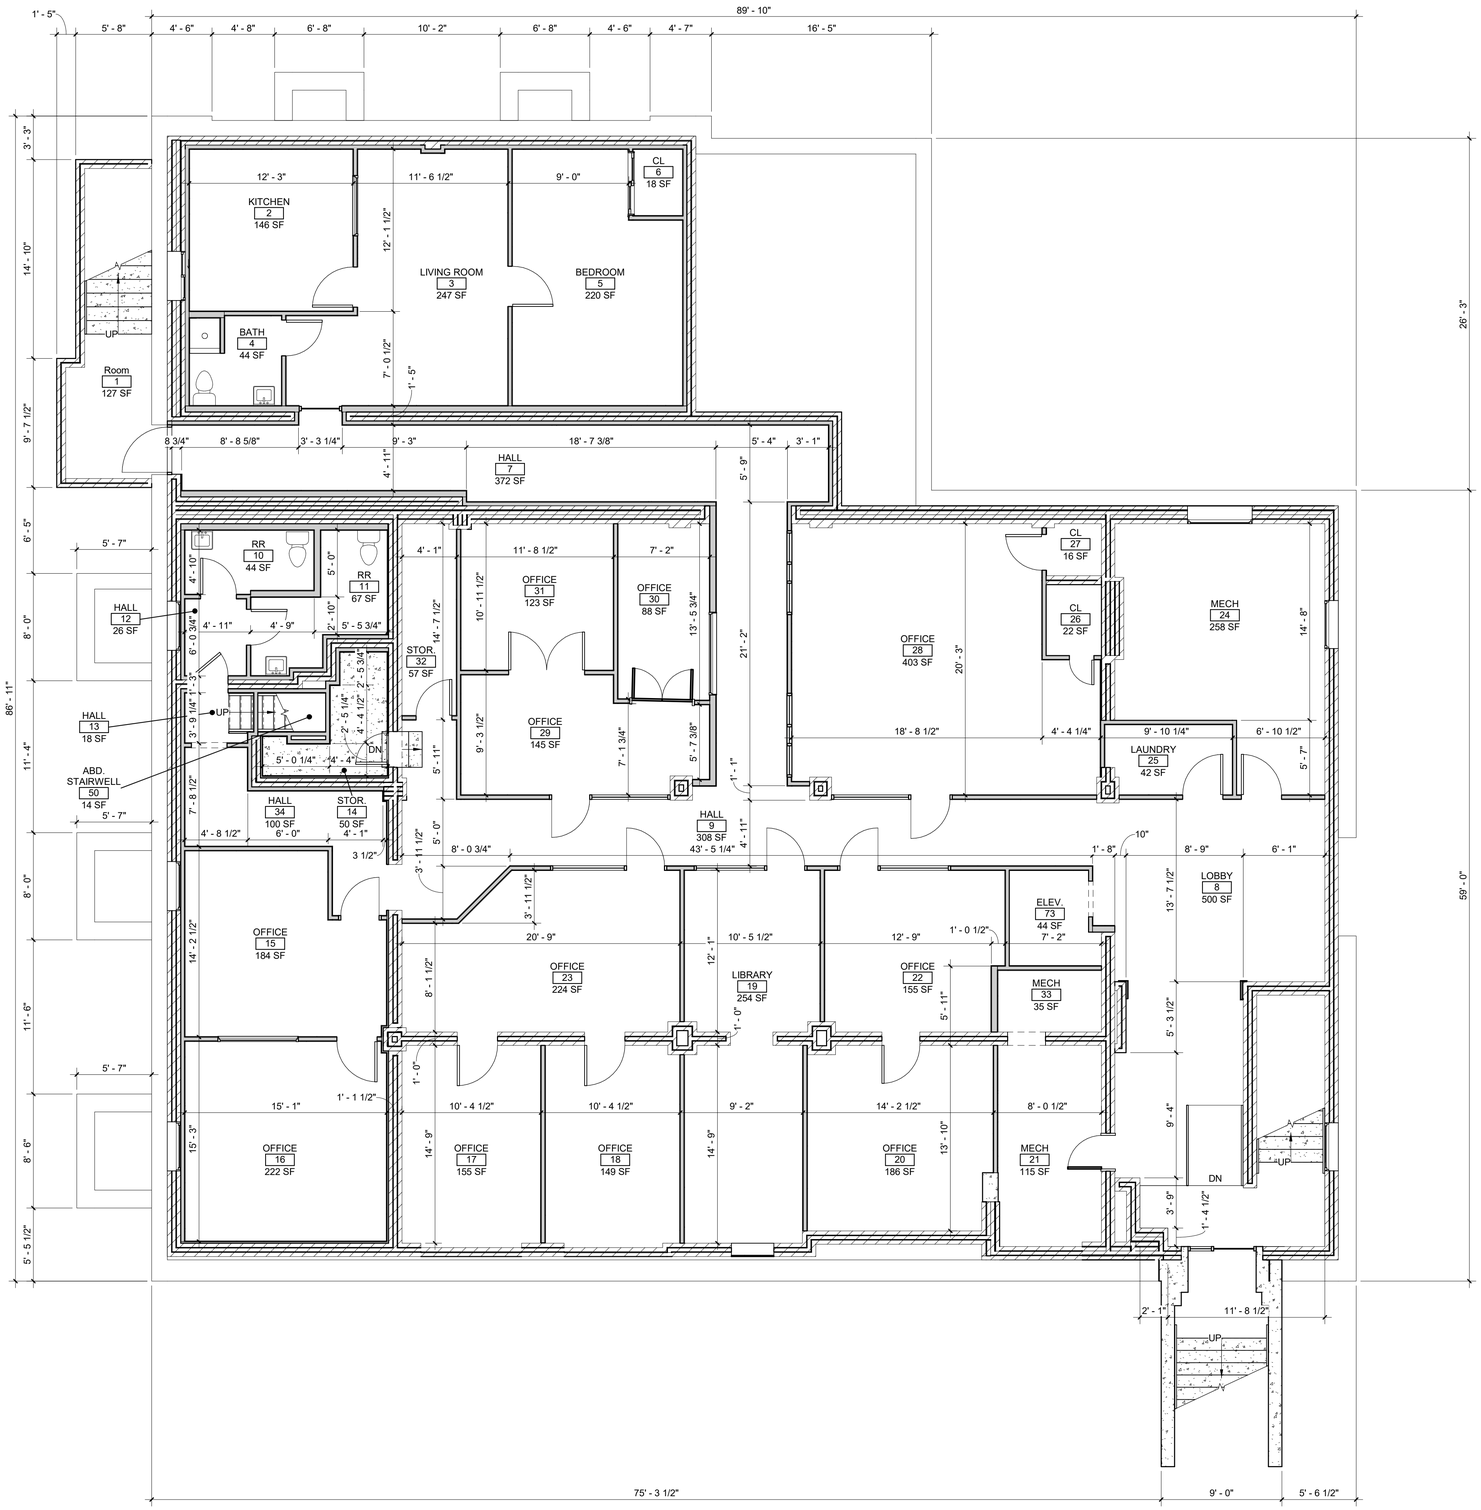

(X.XX) KEYNOTES

1 A101 EXISTING PLAN - BASEMENT
SCALE: 3/16" = 1'-0"

N

PROJECT NAME

OWNER

ADDRESS
ADDRESS 2
PHONE
EMAIL
CONTACT

ARCHITECT

ARETE DESIGN GROUP

228 E. BRUNDAGE ST. | SUITE 100
SHERIDAN, WY 82801
307.672.8270
XXX@ARETEDESIGN.GROUP
CONTACT

NOT FOR CONSTRUCTION

REVISIONS

NO.	DESCRIPTION	DATE

PROJECT NUMBER:
202*-**

DATE:
DATE

ISSUE:
SUBMITTAL

EXISTING PLAN - BASEMENT

A101

4/2/2024 7:49:46 AM

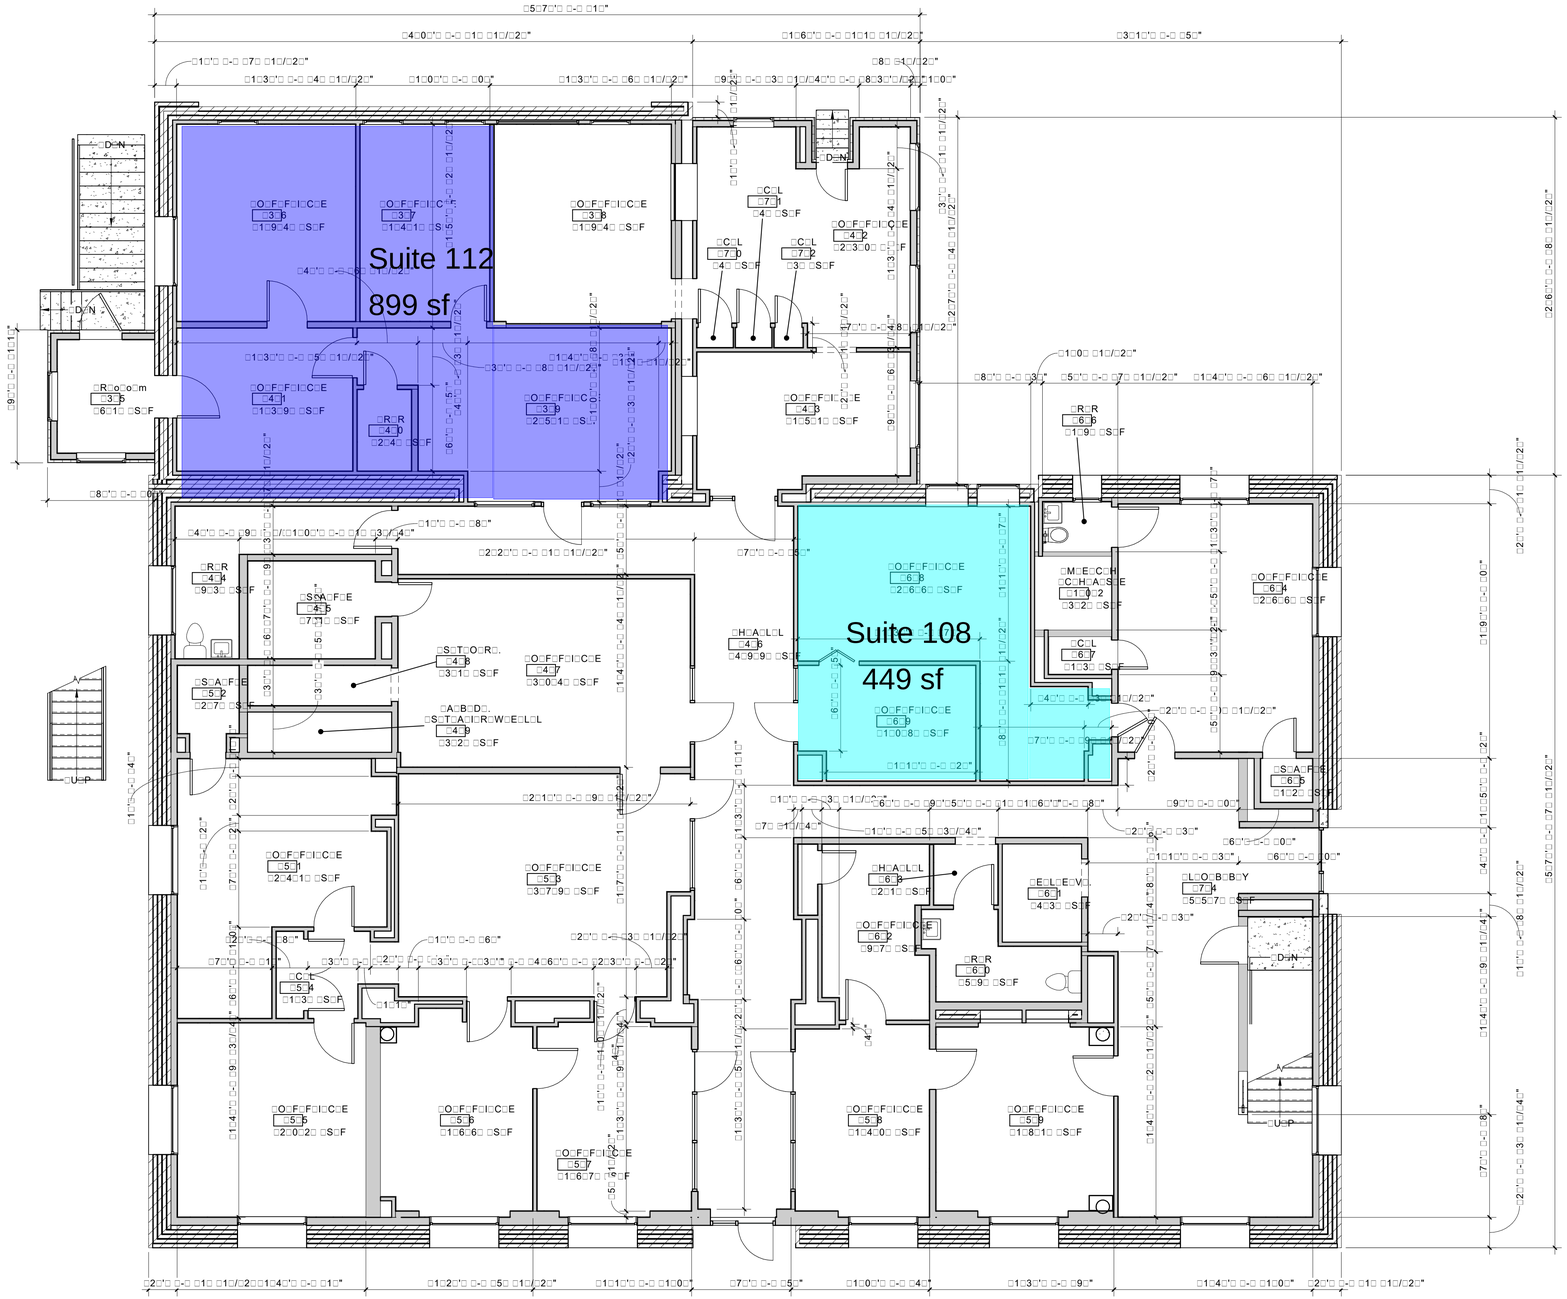

KEY NOTES

1 EXISTING PLAN - 1ST FLOOR

SCALE: 1/16" = 1'-0"

N

PROJECT

OWNER

ARCHITECT

ARETE DESIGN GROUP

NOT FOR CONSTRUCTION

REVISIONS

#	DESCRIPTION

PROJECT NO.

DATE:

ISSUE:

EXISTING 1ST FLOOR PLAN

A1

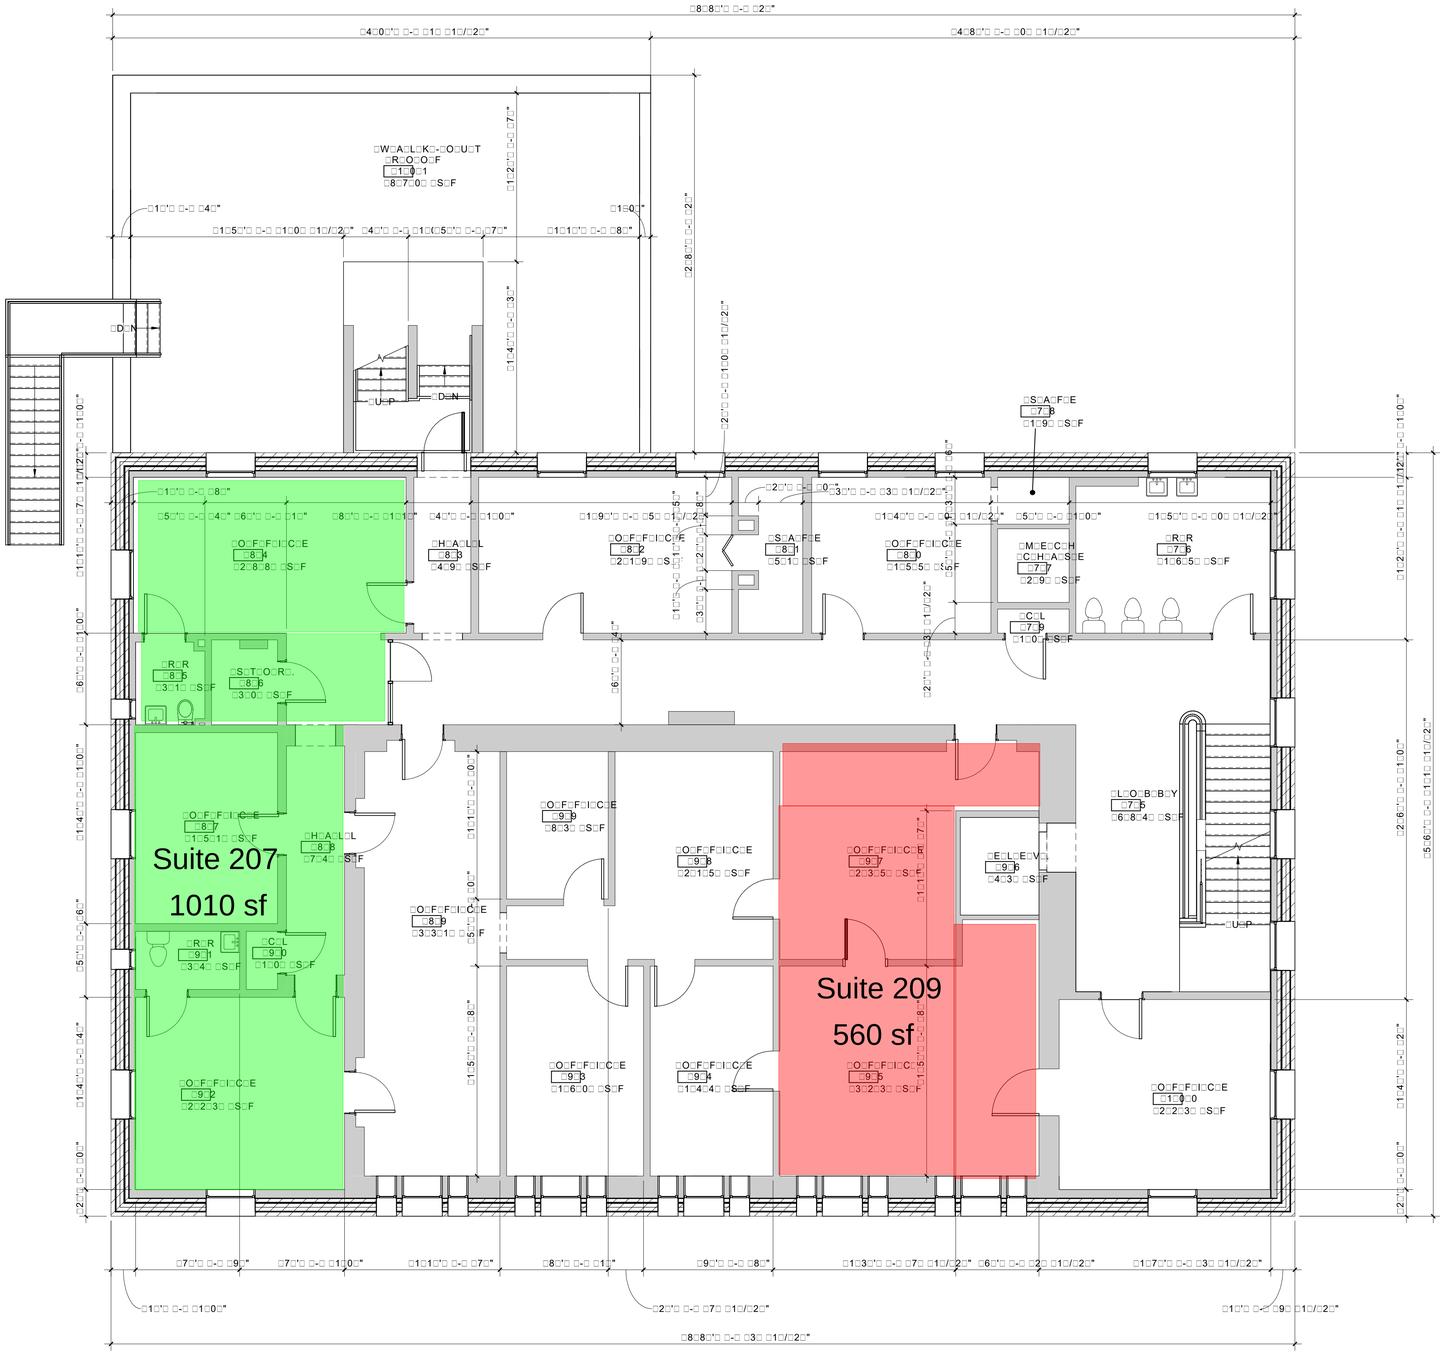

KEY NOTES

1 EXISTING PLAN - 2ND FLOOR

A101 SCALE: 1/16" = 1'-0"

N

PROJECT

OWNER

ARCHITECT

ARETE DESIGN GROUP

FOR CONSTRUCTION

REVISIONS

PROJECT NUMBER

DATE:

ISSUE:

EXISTING 2ND FLOOR PLAN

A101

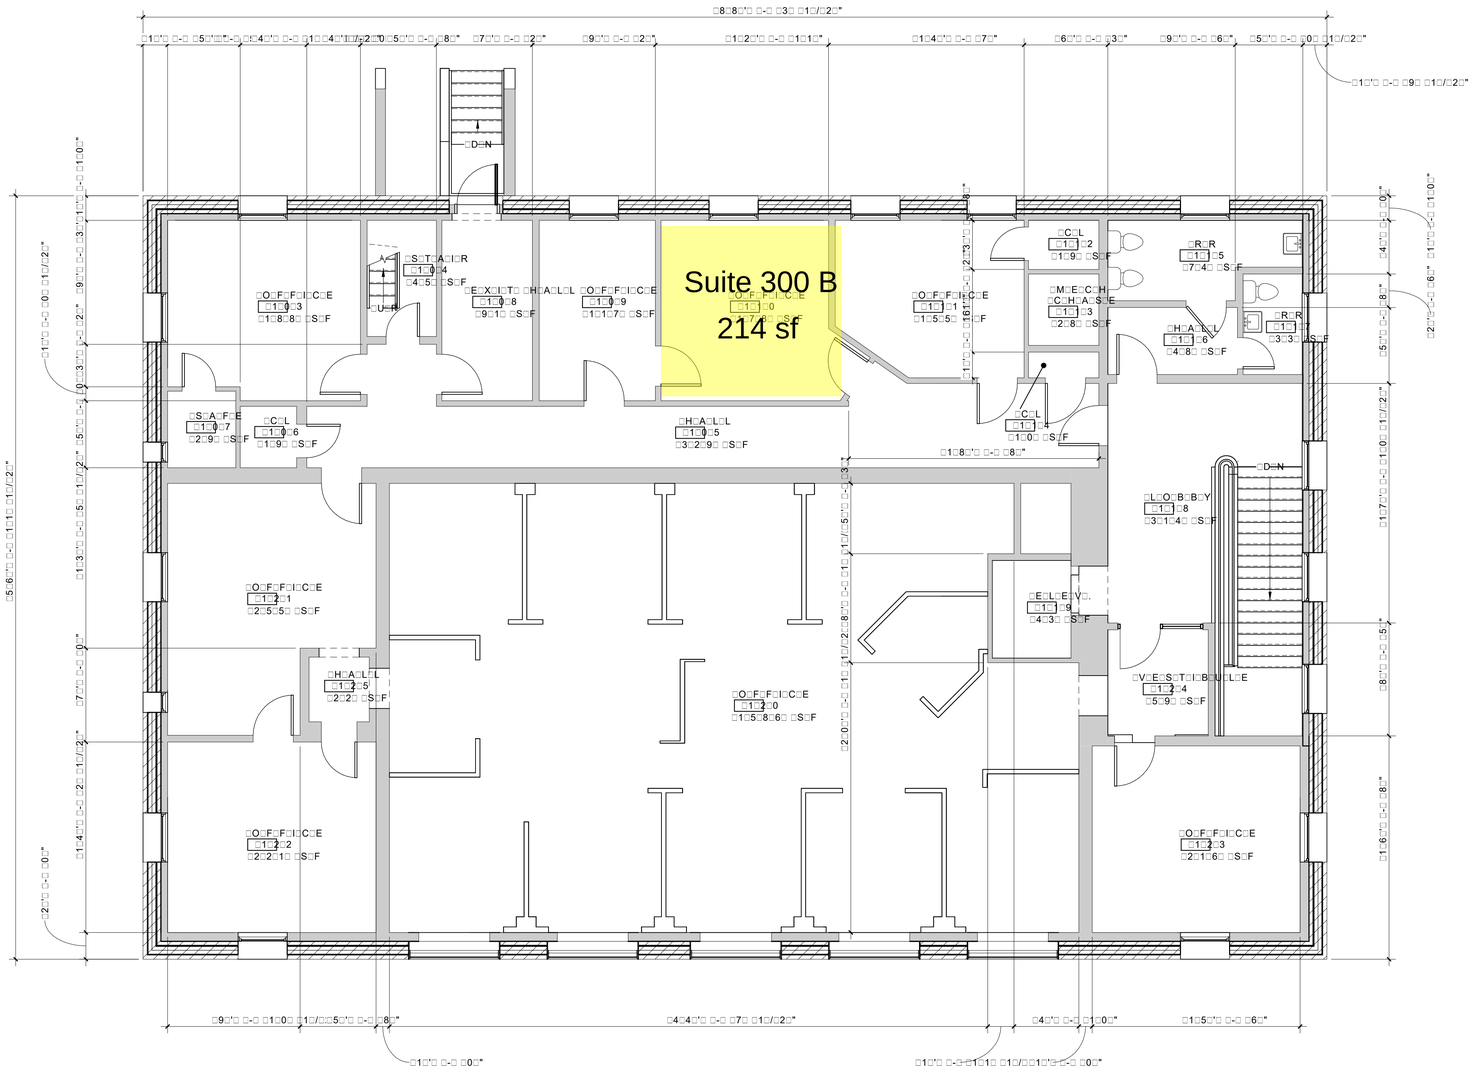

KEYNOTES

1 EXISTING PLAN - 3RD FLOOR

N

PROJECT

OWNER

ARCHITECT

ARETE DESIGN GROUP

NOT FOR CONSTRUCTION

REVISIONS

PROJECT NUMBER

DATE:

ISSUE:

A1

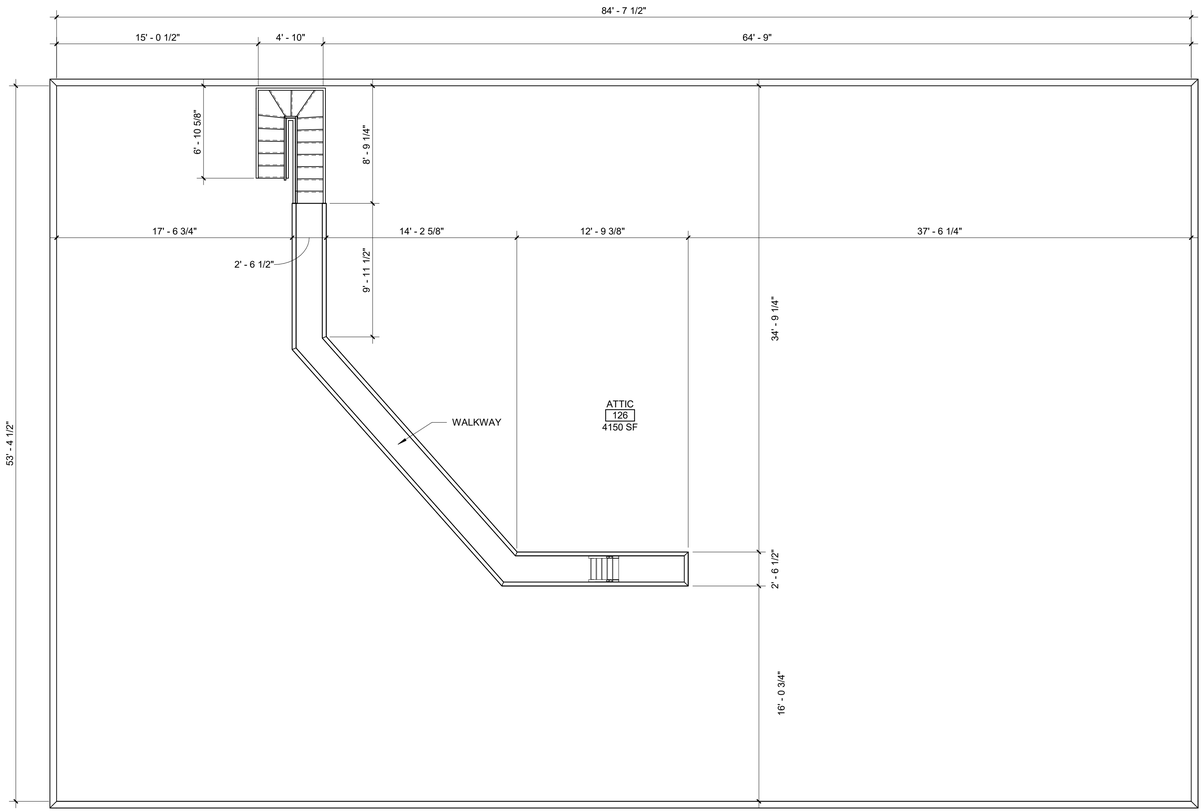

N

1 A105 EXISTING PLAN - ATTIC
SCALE: 3/16" = 1'-0"

X.XX **KEYNOTES**

PROJECT NAME

OWNER

ADDRESS
ADDRESS 2
PHONE
EMAIL
CONTACT

ARCHITECT

ARETE DESIGN GROUP
228 E. BRUNDAGE ST. | SUITE 100
SHERIDAN, WY 82801
307.672.8270
XXX@ARETEDESIGN.GROUP
CONTACT

NOT FOR CONSTRUCTION

REVISIONS

NO.	DESCRIPTION	DATE

PROJECT NUMBER:
202*-**

DATE:
DATE

ISSUE:
SUBMITTAL

EXISTING PLAN - ATTIC

A105

4/2/2024 7:49:47 AM