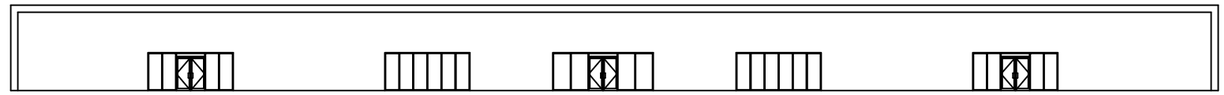

REAR ELEVATION

Scale: 1/64" = 1'-0"

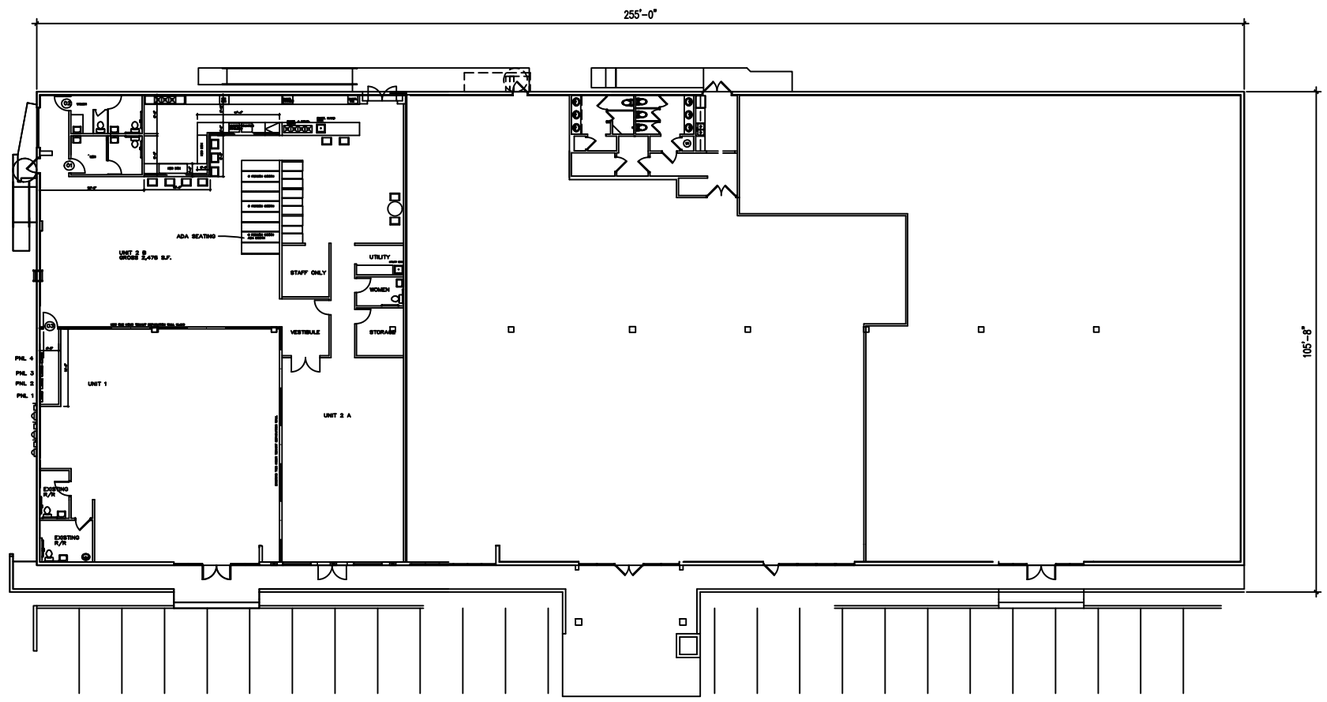

PLAN

Scale: 1/64" = 1'-0"

N

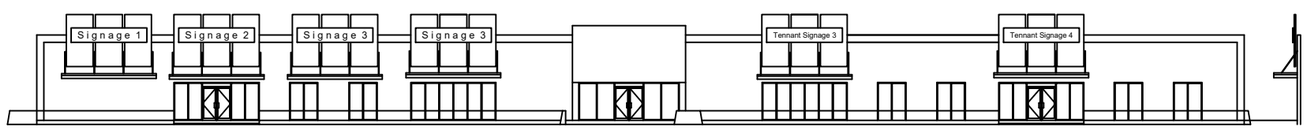

FRONT ELEVATION

Scale: 1/64" = 1'-0"

River Forest

5245 South Tamiami Trail
Sarasota, FL 34231

Contractor:

Ramate Construction, Inc.

40 N. Osprey Ave. Sarasota, FL 34236
941-365-4007 CBC 057270

Revision:	Date:	Description:

Site Plan

Sheet Number:

SP1

Issue Date:
12-24-2024

© Copyright Ramate Construction, Inc.