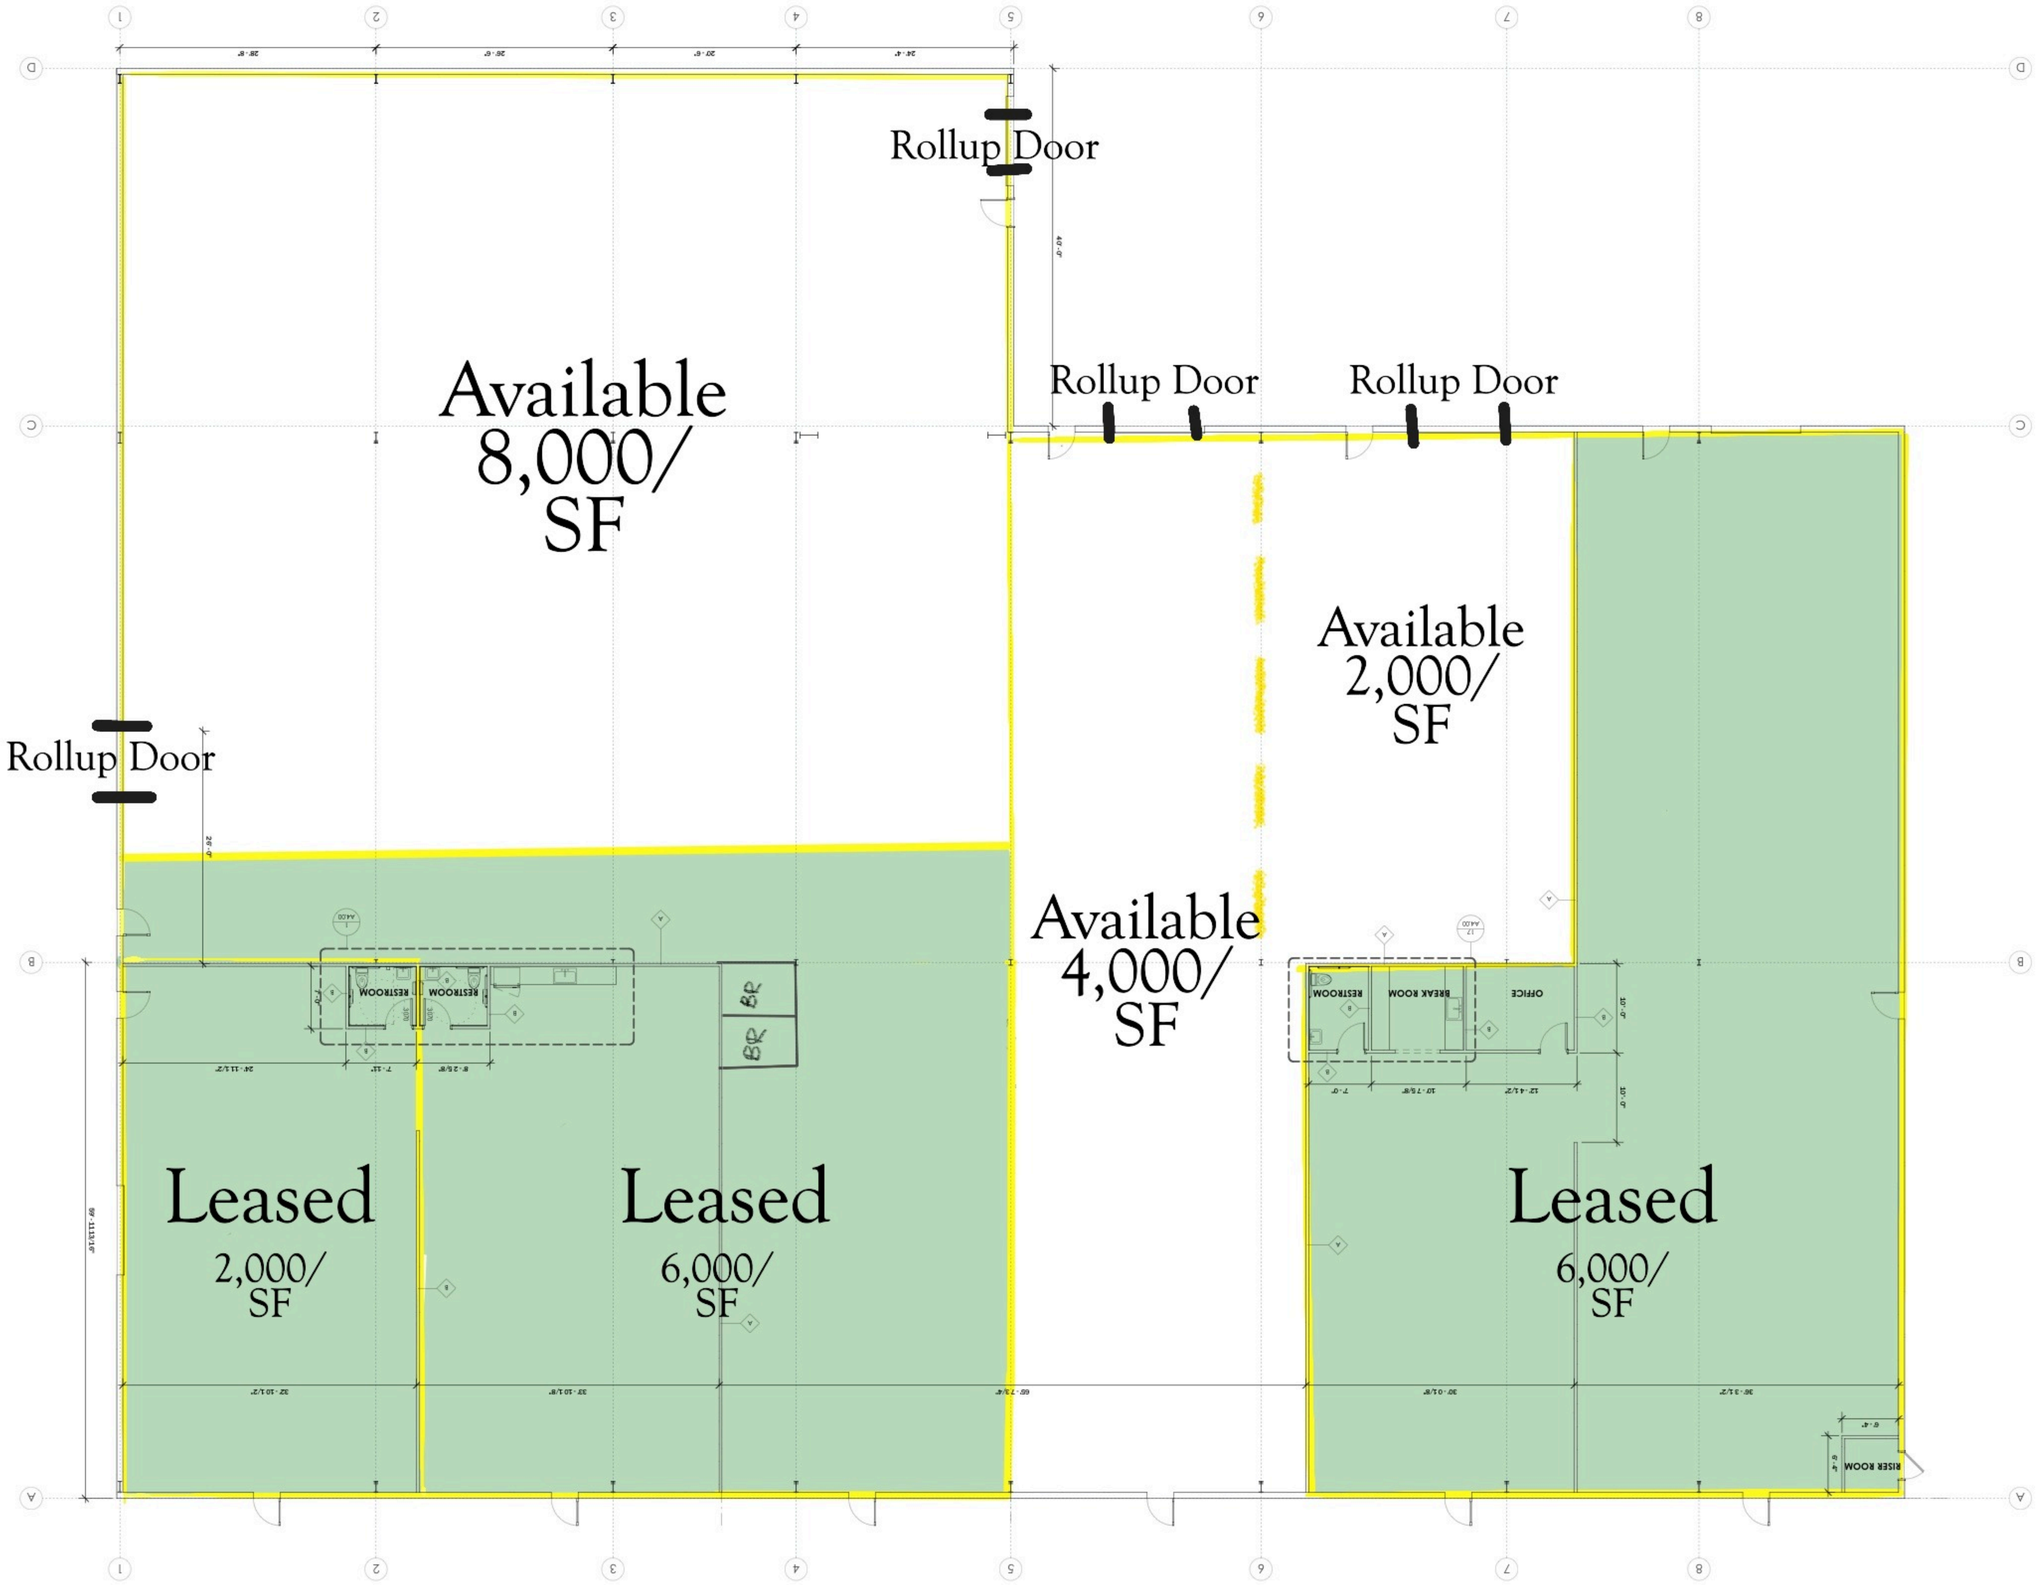

01 - PROPOSED GROUND FLOOR
1/8" = 1'-0"

ISSUE:
HANDRAIL SHOPS

DATE:
SEPTEMBER 11 2023

TITLE:
FLOOR PLAN

A1.00

6700 OLD HULL RD

ATHENS, GA 30606