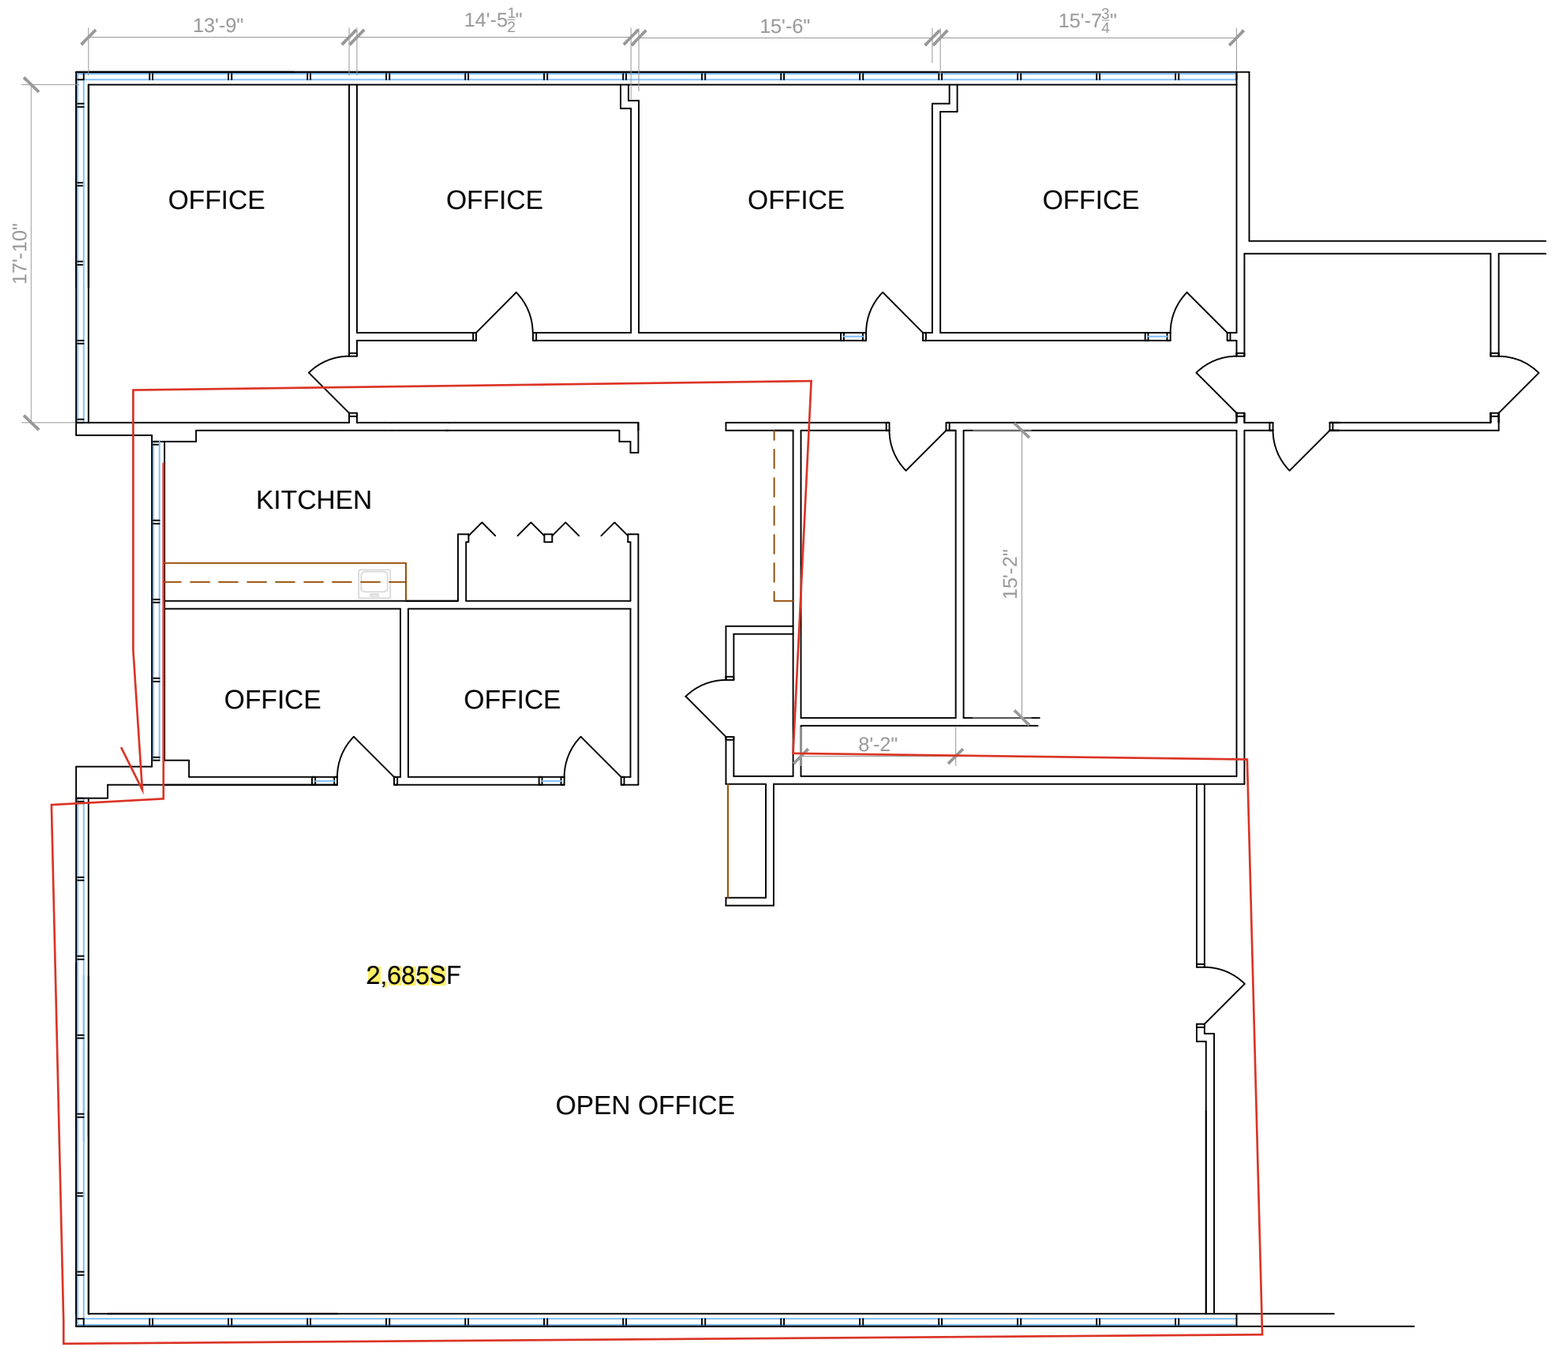

BRYAN BAILEY DESIGN

CONTACT:
BRYAN BAILEY
BTBAILEY@GMAIL.COM
412-512-3363

CONSULTANTS:

PROJECT:

TENANT PLAN

THIRD FLOOR
6200 BROOKTREE COURT
WEXFORD
PENNSYLVANIA 15090

MARK	DATE	DESCRIPTION

ISSUE:

PROJECT NO:

CAD FILE: 6200 BROOKTREE CT 3RD FLOOR.DWG

DATE: 01/18/22

DRAWN BY: BB

CHECKED BY:

COPYRIGHT: BRYAN BAILEY DESIGN 2022

SHEET TITLE:

EXISTING PLAN

DRAWING SHEET NO:

EX-1