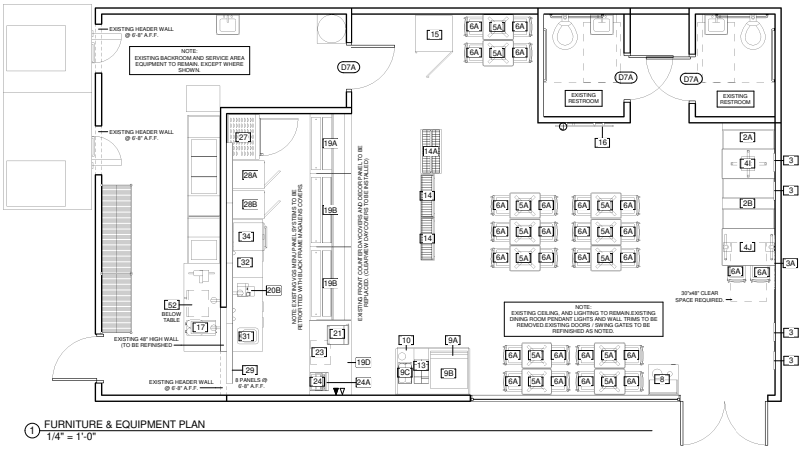

1 FURNITURE & EQUIPMENT PLAN
1/4" = 1'-0"

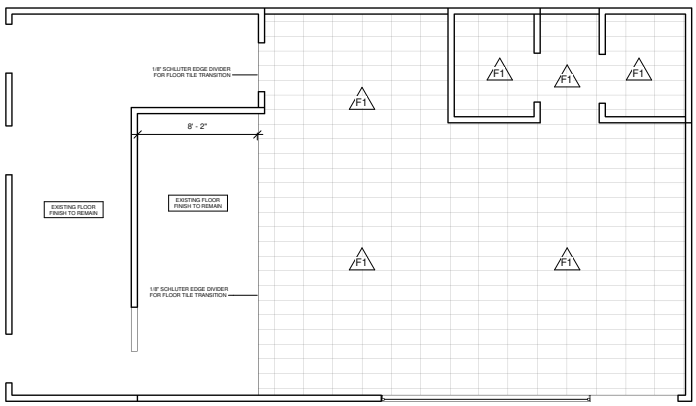

3 FLOOR FINISH PLAN
1/4" = 1'-0"

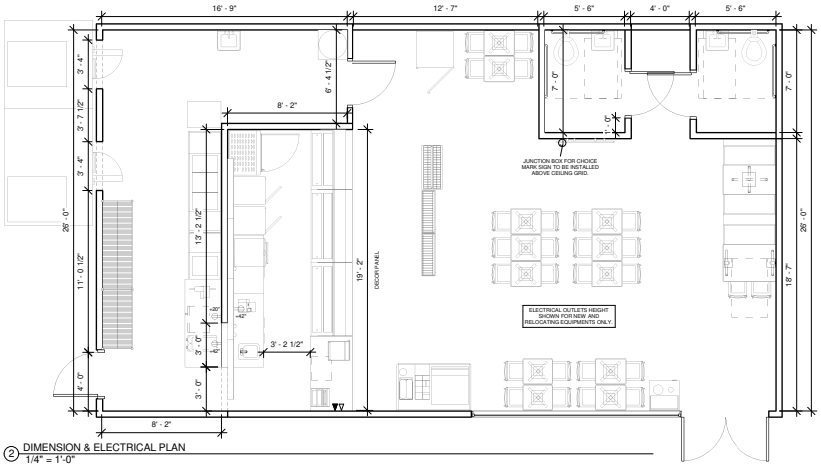

2 DIMENSION & ELECTRICAL PLAN
1/4" = 1'-0"

3. Furniture Schedule

#	Model	Manufacturer	Ordered From	Equipment Status	Count	Des
2A	44" BOOTH BENCH- SINGLE	PLYMOLD	DAI	New	1	44" BOOTH BENCH. MOMENTUM- LIME GREEN, AG 5294 C11 BACK PAD. MOMENTUM- BF
2B	44" BOOTH BENCH- DOUBLE	PLYMOLD	DAI	New	1	44" DOUBLE BOOTH BENCH. MOMENTUM- LIME GREEN, AG 5294 C11 BACK PAD. MOME
3	WALL ARTS	SUNGLO	DAI	New	4	STYRENE FACED POLYSTYRENE FOAMBOARD WALL ART WITH BLACK ALUMINUM FRA
3A	BRAND MESSAGING	GFX	DAI	New	1	1/2" THICK LASER CUT ACRYLIC LETTERS. LETTER PIN MOUNTED FLUSH TO WALL WIT
4J	24" X 44" X 30" TABLE	PLYMOLD	DAI	New	1	24" WIDTH X 44" LENGTH X 30" HEIGHT WITH"X" SERIES PEDESTAL- 22" X 30" STAMPED
4J	30" X 44" X 30" TABLE	PLYMOLD	DAI	New	1	30" WIDTH X 44" LENGTH X 30" HEIGHT WITH 2 STAMPED STEEL OFFSET ADA BASES. BI
5A	24" X 20" X 30" TABLE	PLYMOLD	DAI	New	12	30" HIGH WITH FREE STANDING. "X" SERIES PEDESTAL- 22" X 22" STAMPED STEEL FOO
6A	CHAIR	PLYMOLD	DAI	New	26	18" HIGH CHAIR WITH UPHOLSTERED SEAT PAD. PAD COLOR IS MOMENTUM BROWN A SILVER PT96E-6401-C45.
8	TRASH/RECYCLE RECEPTACLE	PLYMOLD	DAI	New	1	DOUBLE HOLE TRASH/RECYCLE RECEPTACLE. 25" X 25" BEIGEWOOD LAMINATE CABIN
9A	SODA FOUNTAIN	CORNELIUS	DAI	Existing	1	8-HEAD COKE SODA FOUNTIAN. DEDICATED 115V, 20AMP DUPLEX OUTLET (NEMA 5-20 BY COKE).
9B	ICE MAKER	MANITOWOC	DAI	Existing	1	Q-450 CUBER. 115/60/1. 20 AMP FUSE MIN. 220-240/50/1 ALSO AVAILABLE. INSTALLED BY
9C	MINI-TWIN BUBBLER	CRATHCO	DAI/G.C.	Existing	1	SIMPLICITY BUBBLER "MINI-TWIN" WITH 2 9 LITER BOWLS. AGITATOR AND SPRAY MODI
10	60" BEVERAGE DESTINATION RETROFIT KIT	DUKE	DAI	New	1	BEIGEWOOD LAMINATE BEVERAGE DESTINATION CENTER RETROFIT KIT. LH BEVERAG
13	BEVERAGE CADDY	NEMCO	DAI	New	1	LID/STRAW CADDY. PLACED ON TOP OF BEVERAGE COUNTER.
14	QUEUE LINE CHIP DISPLAY	BISH DISPLAY	FRITOLAY	New	2	QUEUE LINE CHIP DISPLAY ON CASTERS. 3 WIRE SHELVES.
14A	TWIST CHIP RACK- MEDIUM	UNITED DISPLAYCRAFT	DAI/FRITOLAY	New	1	ADJUSTABLE MULTI-SHELF CHIP DISPLAY ON CASTERS. 6 SHELF RECOMMENDED BASI
15	DISPLAY REFRIGERATOR (RH)	TRUE	DAI	Existing	1	1 DOOR FLOOR MODEL. DEDICATED 115V, 15 AMP DUPLEX OUTLET (NEMA 5-15R) WITH
16	48" ILLUMINATED CHOICE MARK SIGN	TPC	DAI	New	1	48" X 61 1/2" X 1" THICK HALO LIT "S" LOGO. SINTRA SIGN PIN MOUNTED OFF WALL. INS
17	TEA / COFFEE BREWER	BUNN-O-MATIC CORP.	DAI	Relocating	1	DEDICATED 120V, 15 AMP DUPLEX OUTLET (NEMA 5-15P) WITHIN 3 FEET. PLUMBING: 20
19A	49" HOT SECTION DAYCOVER RETROFIT KIT- LH	DUKE	DAI/G.C.	New	1	49" HOT SECTION CLEARVIEW DAYCOVER RETROFIT KIT. INSTALLED BY G.C.
19B	60" COLD PAN DAYCOVER RETROFIT KIT	DUKE	DAI	New	2	60" COLD PAN CLEARVIEW DAYCOVER RETROFIT KIT. INSTALLED BY G.C.
19D	61" CASH SECTION	DUKE	DAI	Existing	1	61" CASH SECTION X 34" ADA REQUIRED WORKING HEIGHT. POS UNIT ON COUNTERTO
20B	COFFEE BREWER	KEURIG	DAI	New	1	K150 SINGLE K-CUP BREWING SYSTEM. 120 VAC. 60Hz, SINGLE PHASE, 15A. 1400W. NS
21	COOKIE DISPLAY CASE	NEMCO	DAI	New	1	4 TIER FULLY ENCLOSED COOKIE DISPLAY CASE. GLASS AND POLYCARBONATE CONS
23	SAFE CASH CONTROLLER	C.S.S.	DAI	Existing	1	CS 2820 CASH CONTROLLER. INSTALLED BY G.C. IN SERVICE AREA
24	P.O.S.	PAR/MICROS/HP	DAI	Existing	1	PC BASED POINT OF SALE SYSTEM. REQUIRES DEDICTED POWER SOURCE WITH ISOL
24A	P.O.S. SHROUD	GFX	DAI	New	1	SMALL FORMAT PAINTED METAL SHROUD. FOR USE ON POS SHELF.
27	NuVu OVEN RH	NuVu	DAI	Existing	1	NuVu. DEDICATED CIRCUIT REQUIRED. DIRECT WIRED. INSTALLED BY G.C. "1/4" WATER
28A	COMBINATION BREAD CABINET (LH)	LOCKWOOD	DAI	Existing	1	INTEGRATED OPEN AIR COOLING RACK ABOVE WITH ENCLOSED CABINET BELOW. INS
28B	COMPANION BREAD CABINET (LH)	LOCKWOOD	DAI	Existing	1	FULLY ENCLOSED S.S CABINET WITH GLASS DOORS. INSTALLED BY G.C.
29	2 PANEL FRONT-LIT MENU BOARD	VGS/TRANSLITE SONOMA	DAI	Existing	4	MENUBOARD: 2' X 4' WITH 4' LIGHT FIXTURE MOUNTED TO TOP OF MENUBOARD. SINGL
31	60" COUNTER SINK RETROFIT KIT	DUKE	DAI	New	1	STAINLESS STEEL RETROFIT KIT FOR BACK COUNTER WITH LEFT HAND SINK. INSTALL
32	48" BACK COUNTER RETROFIT KIT	DUKE	DAI	New	1	STAINLESS STEEL RETROFIT KIT FOR BACK COUNTER. INSTALLED BY G.C.
34	RAPID COOK OVEN	MERRYCHEF	DAI	Existing	1	MERRYCHEF. MICROWAVE/CONVECTION OVEN. REFER TO EQUIPMENT BACK-UP SHEE
52	MICROWAVE	MENUMASTER/SHARP	DAI	Relocating	1	5-20R OUTLET REQUIRED. 1200 WATT. 120V/60HZ/1PH 20 AMP CIRCUIT. DEDICATED CIR

4. Door Schedule

#	Door Size	Manufacturer	Ordered From	Count	Description
D7A	36" x 80"	LOCAL	G.C.	3	SOLID CORE HARDWOOD DOOR (SLAB OR PANEL CONSTRUCTION) METAL FRAME WITH CLEAR ANODIZED ALUMINUM LEVER HANDLE. PAINT DOOR AND FRAME WITH SHERWIN WILLIAMS SOSSAMER VEIL (SW#9165) SEMI-GLOSS FINISH.

6. Floor Schedule

NOTE: THE SUBWAY STORE DESIGN DEPARTMENT WILL NOT ACCEPT RESPONSIBILITY FOR ANY INACCURACIES. THE CALCULATIONS PROVIDED BELOW MUST BE VERIFIED BY THE G.C. AND FRANCI ANY ORDER FOR THESE MATERIALS IS ACCEPTED AND PLACED.

Symbol	Floor	Manufacturer	Ordered From	Area	Description
F1	CUSTOMER AREA / RESTROOMS	CROSSVILLE / PORCELANOSA	MANUFACTURER	747.98 ft²	OPTION 1: CROSSVILLE, "SILVER SANDS" 12" X 24" PORCELAIN FLOOR TILES. COLOR: AD-126-2. 3/16" THIC LATICRETE PERMACOLOR SELECT: CEMENTITOUS GROUT. COLOR: 35 MOCHA. OPTION 2: PORCELANOSA PICCADILLY" LVT. 12" X 24" X 1/4" THICK. HEAVY DUTY WATERPROOF OVERLAY ON SELF ADHESIVE MEMBI G.C.

THIS DRAWING IS FURNISHED BY FWH ON BEHALF OF SUBWAY IP, LLC. ("SIP") D/B/A SUBWAY. RECIPIENT MUST DETERMINE IF THIS DRAWING MUST BE SUBMITTED TO A LICENSED ARCHITECT OR SIMILAR PROFESSIONAL UNDER FEDERAL, STATE OR LOCAL LAW. ANY CHANGES MUST BE APPROVED BY SIP.

DO NOT SCALE DRAWING. WRITTEN DIMENSIONS TAKE PRECEDENCE OVER SCALED DIMENSIONS, AND SHALL BE VERIFIED ON THE JOB SITE BY THE GENERAL CONTRACTOR AND/OR FRANCHISEE/OWNER. ANY DISCREPANCIES IN DIMENSIONS SHALL BE BROUGHT TO THE IMMEDIATE ATTENTION OF YOUR DEVELOPMENT AGENT OR DESIGNATED FIELD REPRESENTATIVE.

THE GENERAL CONTRACTOR AND EACH SUB-CONTRACTOR SHALL MAKE HIS OWN INSPECTIONS AND MEASUREMENTS. FWH AND SIP SHALL NOT BE HELD RESPONSIBLE FOR THE ACCURACY OF DIMENSIONS AND FOR ERRORS AND OMISSIONS IN THE DRAWINGS IF WRITTEN CONFIRMATION HAD NOT BEEN RECEIVED BY THE FWH STORE DESIGN DEPARTMENT.

THIS DRAWING AND THE INFORMATIONAL CONTENT HERE OF IS THE CONFIDENTIAL PROPERTY OF SIP AND IS PROVIDED SOLELY FOR THE USE OF AUTHORIZED FRANCHISEES, THEIR AGENTS AND CONTRACTORS. RECIPIENT AGREES NOT TO REPRODUCE, COPY, USE OR TRANSMIT THIS DRAWING AND/OR ITS INFORMATIONAL CONTENT, IN WHOLE OR IN PART, OR TO ALLOW SUCH ACTION BY OTHERS, FOR ANY PURPOSE, EXCEPT WITH THE WRITTEN PERMISSION OF SIP OR FWH ACTING ON BEHALF OF SIP. RECIPIENT FURTHER AGREES TO SURRENDER THIS DRAWING AND ANY PERMITTED COPIES HEREOF UPON DEMAND.

DESIGNED BY:

REVIEWED BY:

REVISIONS

NO.	DATE	DESCRIPTION	DRAWN BY

RESTAURANT MUST BE CONSTRUCTED AS DESIGNED IN THESE FLOOR PLANS SUBJECT TO FEDERAL, STATE AND LOCAL LAWS. RECIPIENT IS RESPONSIBLE FOR ENSURING COMPLIANCE WITH ALL LAWS. IF MODIFICATIONS ARE NECESSARY, PLEASE CONTACT THE FWH STORE DESIGN DEPARTMENT FOR WRITTEN APPROVAL OF THE REQUIRED CHANGES.

RESTAURANT #: 27153

DATE: FEBRUARY 13, 2020

DEVELOPMENT AGENT: HOGAN & HOGAN 646

ADDRESS: 411 CHICAGO RD
OSWEGO, IL
UNITED STATES
60543

FRANCHISEE: NEAL PATEL