ROOM FINISH SCHEDULE

#	ROOM NAME	FLOOR	BASE	WALLS				CEILING		REMARKS
				NORTH	SOUTH	EAST	WEST	MAT.	HGT.	
100	VESTIBULE	QT-1	QT-1	VWC-1	VWC-1	VWC-1	VWC-1	ACC.	8'-0"	
101	LOBBY	QT-1	QT-1	VWC-1	VWC-1	VWC-2	WOOD	DW	9' - 14'	Not Paint Flip - Trim between is Wood Trim Paint Wood Trim Only at Front Desk Counter returned by wood
102	WOMEN	QT-1	QT-1	PT1	PT1	PT1	PT1	ACC.	8'-0"	
103	CHILD	CPT-2	WOOD	PT2/BSR/PT3	PT2/BSR/PT3 *	*	PT2/BSR/PT3	ACC.	8'-0"	Paint PT2 Base Boards/Window Trim Above Border Paint Top of Base Rail (T) * Paint/Paint Partition Rail
104	WAITING	CPT-2	WOOD	VWC-1	VWC-1	VWC-1	VWC-1	ACC.	8'-0"	See Fireplace Detail (ARCH. 1/5)
105	PATIENT CONFERENCE	CPT-1	WOOD	VWC-3/CH/PT1	VWC-3/CH/PT1	VWC-3/CH/PT1	VWC-3/CH/PT1	ACC.	8'-0"	VWC-3 to 36"high/Chair Rail 3",Paint PT1 above
106	THERAPY	CPT-1	WOOD	VWC-5/02	VWC-5/02	VWC-5/02	VWC-5/02	ACC.	8'-0"	Top of Border located 8" below Ceiling
107	TREATMENT	CPT-1	WOOD	VWC-3/CH/PT1	VWC-3/CH/PT1	VWC-3/CH/PT1	VWC-3/CH/PT1	ACC.	8'-0"	VWC-3 to 36"high/Chair Rail 3",Paint PT1 above
108	TREATMENT	CPT-1	WOOD	VWC-3/CH/PT1	VWC-3/CH/PT1	VWC-3/CH/PT1	VWC-3/CH/PT1	ACC.	8'-0"	VWC-3 to 36"high/Chair Rail 3",Paint PT1 above
109	MIKE'S OFFICE	CPT-1	WOOD	VWC-A	VWC-A	VWC-A	VWC-A	ACC.	8'-0"	
110	TREATMENT	CPT-1	WOOD	VWC-3/CH/PT1	VWC-3/CH/PT1	VWC-3/CH/PT1	VWC-3/CH/PT1	ACC.	8'-0"	VWC-3 to 36"high/Chair Rail 3",Paint PT1 above
111	TREATMENT	CPT-1	WOOD	VWC-3/CH/PT1	VWC-3/CH/PT1	VWC-3/CH/PT1	VWC-3/CH/PT1	ACC.	8'-0"	VWC-3 to 36"high/Chair Rail 3",Paint PT1 above
112	TREATMENT	CPT-1	WOOD	VWC-3/CH/PT1	VWC-3/CH/PT1	VWC-3/CH/PT1	VWC-3/CH/PT1	ACC.	8'-0"	VWC-3 to 36"high/Chair Rail 3",Paint PT1 above
113	TREATMENT	CPT-1	WOOD	VWC-3/CH/PT1	VWC-3/CH/PT1	VWC-3/CH/PT1	VWC-3/CH/PT1	ACC.	8'-0"	VWC-3 to 36"high/Chair Rail 3",Paint PT1 above
114	DR. LAU's OFFICE	CPT-1	WOOD	VWC-B	VWC-B	VWC-B	VWC-B	ACC.	8'-0"	
115	TREATMENT	CPT-1	WOOD	VWC-3/CH/PT1	VWC-3/CH/PT1	VWC-3/CH/PT1	VWC-3/CH/PT1	ACC.	8'-0"	VWC-3 to 36"high/Chair Rail 3",Paint PT1 above
116	TRANSCRIPTIONIST	CPT-1	WOOD	PT1	PT1	PT1	PT1	ACC.	8'-0"	
117	EXAM	CPT-1	WOOD	VWC-5/02	VWC-5/02	VWC-5/02	VWC-5/02	ACC.	8'-0"	Top of Border located 8" below Ceiling
118	X-RAY	CPT-1	WOOD	PT1	PT1	PT1	PT1	ACC.	8'-0"	Verify Wall Specifications
119	DARK ROOM	VCT-1	VINYL-1	PT1	PT1	PT1	PT1	ACC.	8'-0"	Verify Wall Specifications
120	EXAM	CPT-1	WOOD	VWC-5/02	VWC-5/02	VWC-5/02	VWC-5/02	ACC.	8'-0"	Top of Border located 8" below Ceiling
121	X-RAY STORAGE	VCT-1	VINYL-1	PT1	PT1	PT1	PT1	ACC.	8'-0"	
122	CORRIDOR	CPT-1	WOOD	VWC-4	VWC-4	VWC-4	VWC-4	ACC.	8'-0"	See Plan at Therapy Workstation
123	M.R. DIRECTOR	CPT-1	WOOD	VWC-3/B3/PT1	VWC-3/B3/PT1	VWC-3/B3/PT1	VWC-3/B3/PT1	ACC.	8'-0"	VWC-3 to 36" / BDR/ PT1 above to ceiling
124	THERAPY	CPT-1	WOOD	VWC-5/02	VWC-5/02	VWC-5/02	VWC-5/02	ACC.	8'-0"	Top of Border located 8" below Ceiling
125	THERAPY	CPT-1	WOOD	VWC-5/02	VWC-5/02	VWC-5/02	VWC-5/02	ACC.	8'-0"	Top of Border located 8" below Ceiling
126	THERAPY	CPT-1	WOOD	VWC-5/02	VWC-5/02	VWC-5/02	VWC-5/02	ACC.	8'-0"	Top of Border located 8" below Ceiling
127	THERAPY	CPT-1	WOOD	VWC-5/02	VWC-5/02	VWC-5/02	VWC-5/02	ACC.	8'-0"	Top of Border located 8" below Ceiling
128	CONFERENCE	CPT-2	WOOD	VWC-B/02/VWC-9	VWC-B/02/VWC-9	VWC-B/02/VWC-9	VWC-B/02/VWC-9	ACC.	8'-0"	VWC-B to 36" / 3" Chair Rail/ VWC-9 to ceiling
129	LUNCH	VCT-1/VCT-2	VINYL-1	PT1	PT1	PT1	PT1	ACC.	8'-0"	See Plan Floor Design Layout
130	WORK AREA	CPT-1	WOOD	PT1	PT1	PT1	PT1	ACC.	8'-0"	
131	INSURANCE	CPT-1	WOOD	PT1	PT1	PT1	PT1	ACC.	8'-0"	
132	EXAM/OFFICE	CPT-1	WOOD	VWC-5	VWC-5	VWC-5	VWC-5	ACC.	8'-0"	Full Wallcovering
133	EXAM	CPT-1	WOOD	VWC-5/02	VWC-5/02	VWC-5/02	VWC-5/02	ACC.	8'-0"	Top of Border located 8" below Ceiling
134	MECHANICAL/JAN.	CONCRETE	-	PT1	PT1	PT1	PT1	ACC.	8'-0"	Concrete exposed and untreated
135	DR. FOSSO's OFFICE	CPT-1	WOOD	VWC-C	VWC-C	VWC-C	VWC-C	ACC.	8'-0"	VWC-3 to 36"high/Chair Rail 3",Paint PT1 above
136	TREATMENT	CPT-1	WOOD	VWC-3/CH/PT1	VWC-3/CH/PT1	VWC-3/CH/PT1	VWC-3/CH/PT1	ACC.	8'-0"	
137	TREATMENT	CPT-1	WOOD	VWC-3/CH/PT1	VWC-3/CH/PT1	VWC-3/CH/PT1	VWC-3/CH/PT1	ACC.	8'-0"	VWC-3 to 36"high/Chair Rail 3",Paint PT1 above
138	TREATMENT	CPT-1	WOOD	VWC-3/CH/PT1	VWC-3/CH/PT1	VWC-3/CH/PT1	VWC-3/CH/PT1	ACC.	8'-0"	VWC-3 to 36"high/Chair Rail 3",Paint PT1 above
139	TREATMENT	CPT-1	WOOD	VWC-3/CH/PT1	VWC-3/CH/PT1	VWC-3/CH/PT1	VWC-3/CH/PT1	ACC.	8'-0"	VWC-3 to 36"high/Chair Rail 3",Paint PT1 above
140	TREATMENT	CPT-1	WOOD	VWC-3/CH/PT1	VWC-3/CH/PT1	VWC-3/CH/PT1	VWC-3/CH/PT1	ACC.	8'-0"	VWC-3 to 36"high/Chair Rail 3",Paint PT1 above
141	DR. BELVILLE's OFFICE	CPT-1	WOOD	VWC-D	VWC-D	VWC-D	VWC-D	ACC.	8'-0"	
142	TREATMENT	CPT-1	WOOD	VWC-3/CH/PT1	VWC-3/CH/PT1	VWC-3/CH/PT1	VWC-3/CH/PT1	ACC.	8'-0"	VWC-3 to 36"high/Chair Rail 3",Paint PT1 above
143	TREATMENT	CPT-1	WOOD	VWC-3/CH/PT1	VWC-3/CH/PT1	VWC-3/CH/PT1	VWC-3/CH/PT1	ACC.	8'-0"	VWC-3 to 36"high/Chair Rail 3",Paint PT1 above
144	THERAPY	CPT-1	WOOD	VWC-5/02	VWC-5/02	VWC-5/02	VWC-5/02	ACC.	8'-0"	Top of Border located 8" below Ceiling
145	PATIENT CONFERENCE	CPT-1	WOOD	VWC-3/CH/PT1	VWC-3/CH/PT1	VWC-3/CH/PT1	VWC-3/CH/PT1	ACC.	8'-0"	VWC-3 to 36"high/Chair Rail 3",Paint PT1 above
146	WAITING	CPT-2	WOOD	VWC-1	VWC-1	VWC-1	VWC-1	ACC.	8'-0"	
147	CHILD	CPT-2	WOOD	PT2/BSR/PT3	PT2/BSR/PT3 *	*	PT2/BSR/PT3	ACC.	8'-0"	Paint PT2 Base Boards/Window Trim Above Border Paint Top of Base Rail (T)
148	MEN	QT-1	QT-1	PT1	PT1	PT1	PT1	ACC.	8'-0"	
149	PATIENT TOILET	QT-1	QT-1	PT1	PT1	PT1	PT1	ACC.	8'-0"	
150	MEN	QT-1	QT-1	PT1	PT1	PT1	PT1	ACC.	8'-0"	
151	WOMEN	QT-1	QT-1	PT1	PT1	PT1	PT1	ACC.	8'-0"	
152	CORRIDOR	CPT-1	WOOD	VWC-4	VWC-4	VWC-4	VWC-4	ACC.	8'-0"	
153	STORAGE	VCT-1	VINYL-1	PT1	PT1	PT1	PT1	ACC.	8'-0"	
154	DATA	VCT-1	VINYL-1	PT1	PT1	PT1	PT1	ACC.	8'-0"	
155	THERAPY	CPT-1	WOOD	VWC-5/02	VWC-5/02	VWC-5/02	VWC-5/02	ACC.	8'-0"	Top of Border located 8" below Ceiling
156	THERAPY	CPT-1	WOOD	VWC-5/02	VWC-5/02	VWC-5/02	VWC-5/02	ACC.	8'-0"	Top of Border located 8" below Ceiling
157	THERAPY	CPT-1	WOOD	VWC-5/02	VWC-5/02	VWC-5/02	VWC-5/02	ACC.	8'-0"	Top of Border located 8" below Ceiling
158	THERAPY	CPT-1	WOOD	VWC-5/02	VWC-5/02	VWC-5/02	VWC-5/02	ACC.	8'-0"	Top of Border located 8" below Ceiling
159	ACCOUNTING	CPT-1	WOOD	PT1	PT1	PT1	PT1	ACC.	8'-0"	
160	PATIENT TOILET	QT-1	QT-1	PT1	PT1	PT1	PT1	ACC.	8'-0"	
161	RECEPTION	CPT-1	WOOD	VWC-2	VWC-2	VWC-2 *	-	DW	9' - 14'	* Wrap At Corners W/ Wall covering
162	CT WORK AREA	CPT-1	WOOD	PT1	PT1	PT1	PT1	ACC.	8'-0"	* Corners at Receipt. side are wrapped VWC-2

ROOM FINISH KEY

FLOOR FINISHES		REMARKS
QT-1	QUARRY TILE	American Olean – AS50 (12"x12")
CPT-1	CARPET	Blueridge/ Touchstone/ T521 – 9862 Oxford
CPT-2	CARPET	Blueridge/Mossiac/9878 – Stealer Slate
VCT-1	VINYL COMPOSITION TILE	Amrstrong/ Imperial Texture/ 51811 –Antique White (12"x12")
VCT-2	VINYL COMPOSITION TILE	Amrstrong/ Imperial Texture/ 51916 –Dutch Delft (12"x12")
CONCRETE	CONCRETE	Exposed Concrete (untreated – Unless Otherwise Noted)

BASE FINISHES		REMARKS
QT-1	QUARRY BASE	American Olean – AS50
WOOD	WOOD TRIM (verify width)	Stain to Match (Cherry)
VINYL-1	VINYL BASE	4" – Johnsonite– 80 Fawn

WALL FINISHES		REMARKS
VWC-1	VINYL WALL COVERING	Chimayo/Rancheros/C521-55/Korosesl/Victrex/*Decorative Surfaces
VWC-2	VINYL WALL COVERING	Symphony/Overture/Taiko/Indego/AZ2641/*DL Couch
VWC-3	VINYL WALL COVERING	Lanark/Avellino/Nutmeg/L2-AL-13/*DL Couch
VWC-4	VINYL WALL COVERING	Versa/Sarrento Strata/A17-538/*DL Couch
VWC-5	VINYL WALL COVERING	Versa/Sahara/Parched Sand/E04-121/*DL Couch
VWC-B	VINYL WALL COVERING	CONF. BOTTOM
VWC-9	VINYL WALL COVERING	CONF. TOP
VWC-A	VINYL WALL COVERING	DR. MIKE FLETCHER's OFFICE
VWC-B	VINYL WALL COVERING	DR. LAU's OFFICE
VWC-C	VINYL WALL COVERING	DR. FOSSO's OFFICE
VWC-D	VINYL WALL COVERING	DR. KENT BELVILLE's OFFICE
PT1	PAINT (Egg Shell Finish)	Sherwin Williams: Irish Cream–SW1115–LRV 67%
PT2	PAINT (Egg Shell Finish)	Sherwin Williams: Lost Atlantis–SW 1251–LRV 15%
PT3	PAINT (Egg Shell Finish)	Sherwin Williams: Aria Ivory–SW 1109– LRV 72%
BDR	BORDER	3 Pillars Design – "Once Upon a Time" – 8" wide 81.5 rpt
B2	BORDER	-
CH	CHAIR RAIL (3")	Stain to Match (Cherry)
WOOD	WOOD	Match Reception Desk: See Detail 1 this page

CEILING FINISHES		REMARKS
ACC.	ACCOUSTICAL	
DW	DRYWALL	Use PT3 (U.O.N) Egg Shell Finish

General Note:

(A) All Laminate Tops to be: Formica 7705–58 (String Net) with wood edge. (Unless Otherwise Noted)
(B) All Cabinetry to be wood (Unless Otherwise Noted)
(C) All columns in Lobby to be painted per instructions on plan.

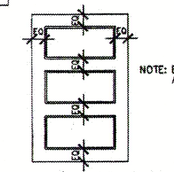

DETAIL 1 (WOOD WALL)

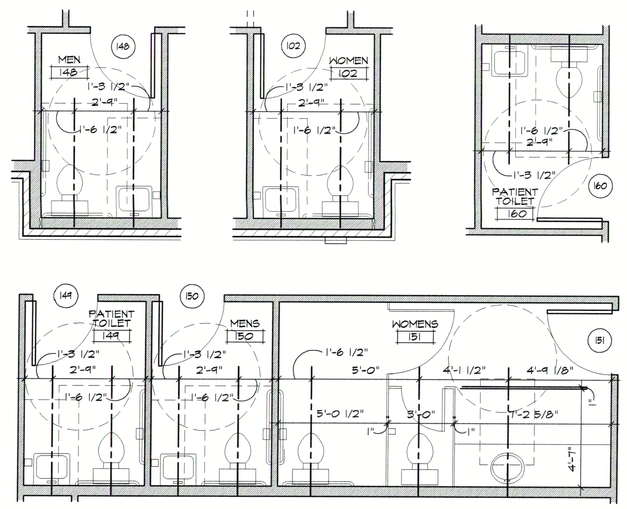

TOILET ROOM LAYOUTS

SCALE: 1/4" = 1'-0"

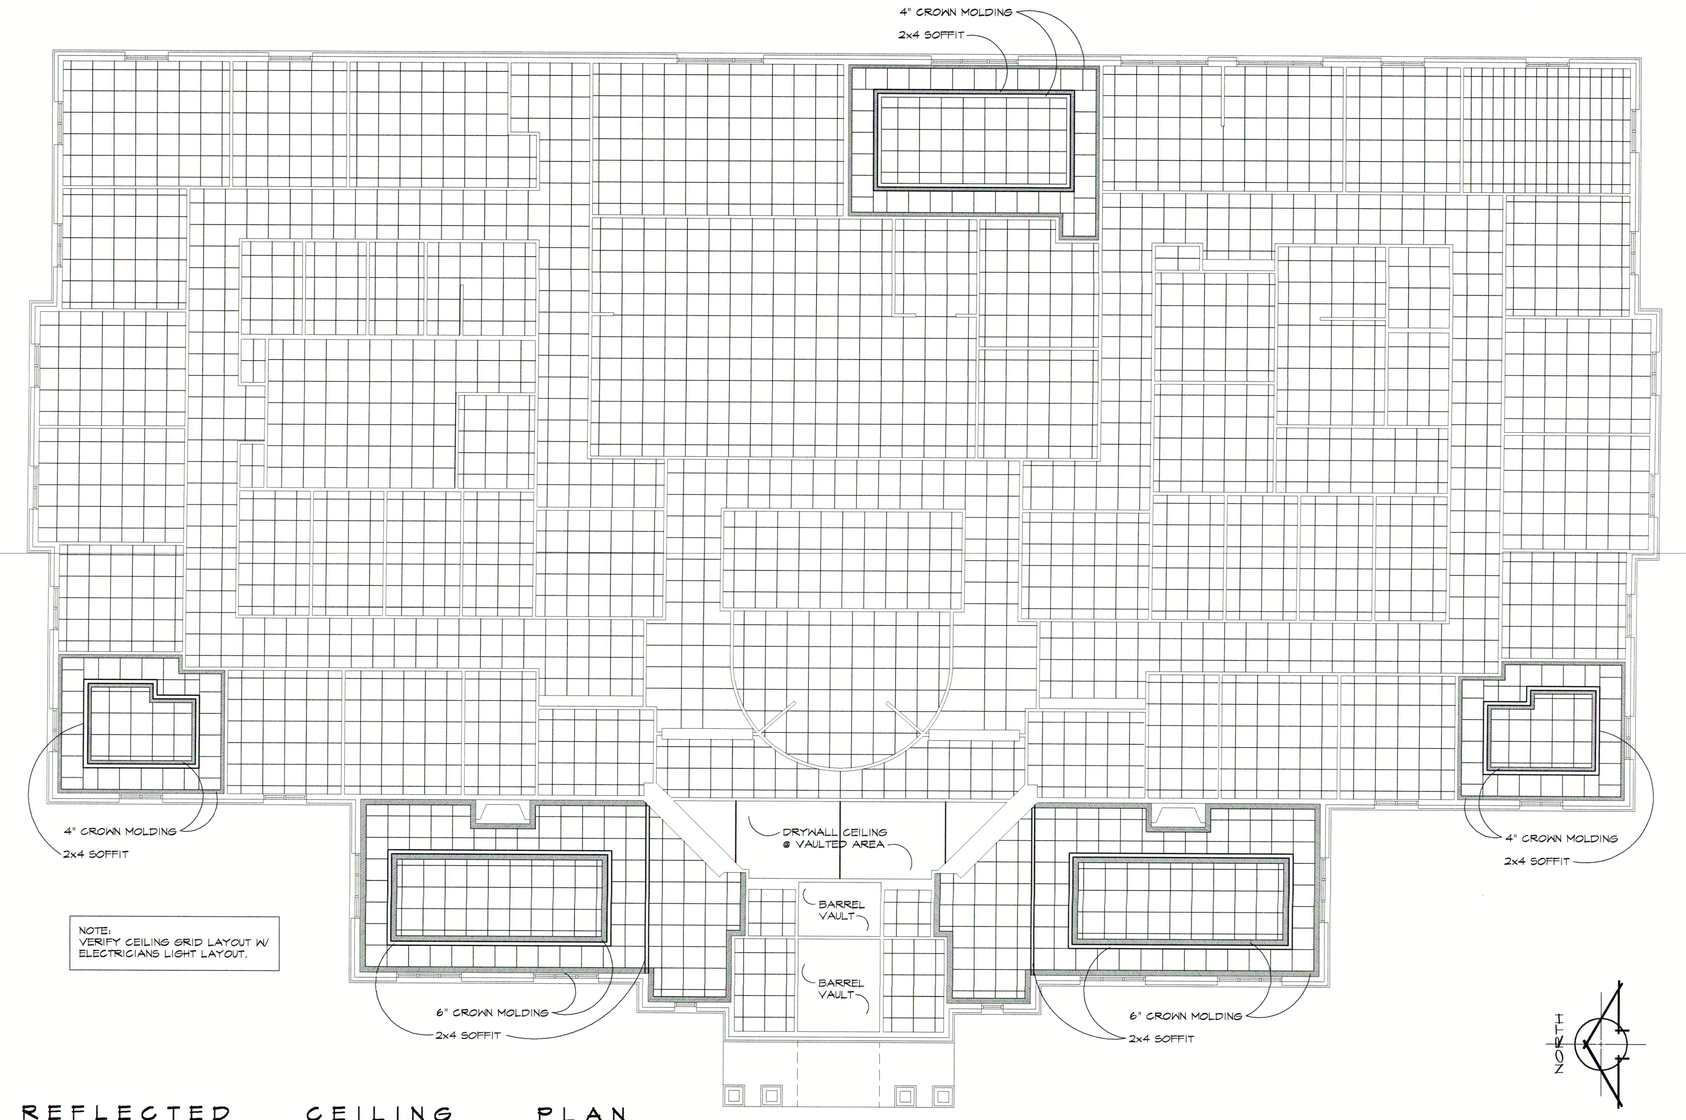

REFLECTED CEILING PLAN

SCALE: 1/8" = 1'-0"

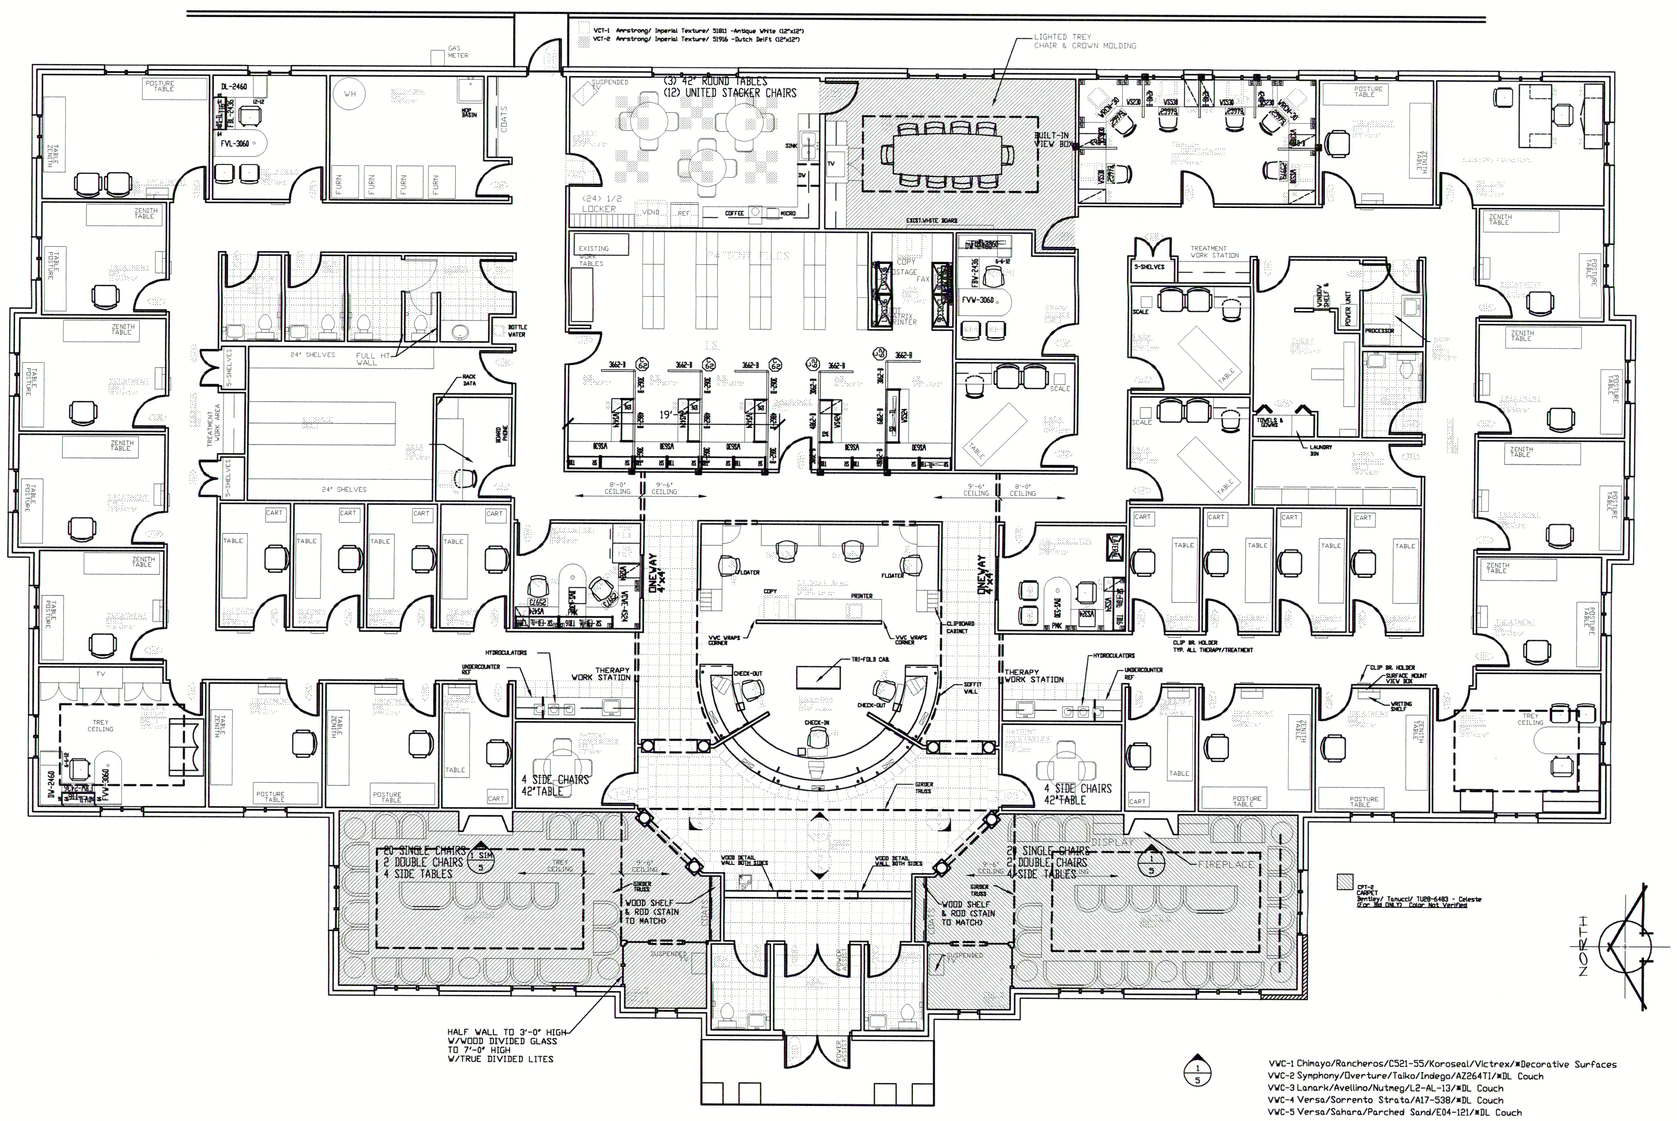

VWC-1 Chimayo/Rancheros/C521-55/Korosesl/Victrex/*Decorative Surfaces
VWC-2 Symphony/Overture/Taiko/Indego/AZ2641/*KD. Couch
VWC-3 Lanark/Avellino/Nutmeg/L2-AL-13/*KD. Couch
VWC-4 Versa/Sorrento Strata/A17-538/*KD. Couch
VWC-5 Versa/Sahara/Parched Sand/E04-121/*KD. Couch

FURNITURE PLAN

SCALE: 1/8" = 1'-0"

KELLER STRUCTURES
GENERAL CONTRACTORS
1-800-236-2534
FAX 920-766-5795
N2115 HWY 55
KAUKAUNA, WISCONSIN
54130-9628

DRAWN BY

APPROVED BY

REVISIONS

BY	DATE

PROPOSED BUILDING FOR --

BELVILLE FLETCHER CHIROPRACTIC

OSHKOSH, WISCONSIN

PROJECT NO
2002-011

DATE
05/19/02

SHEET
A4
OF 9.