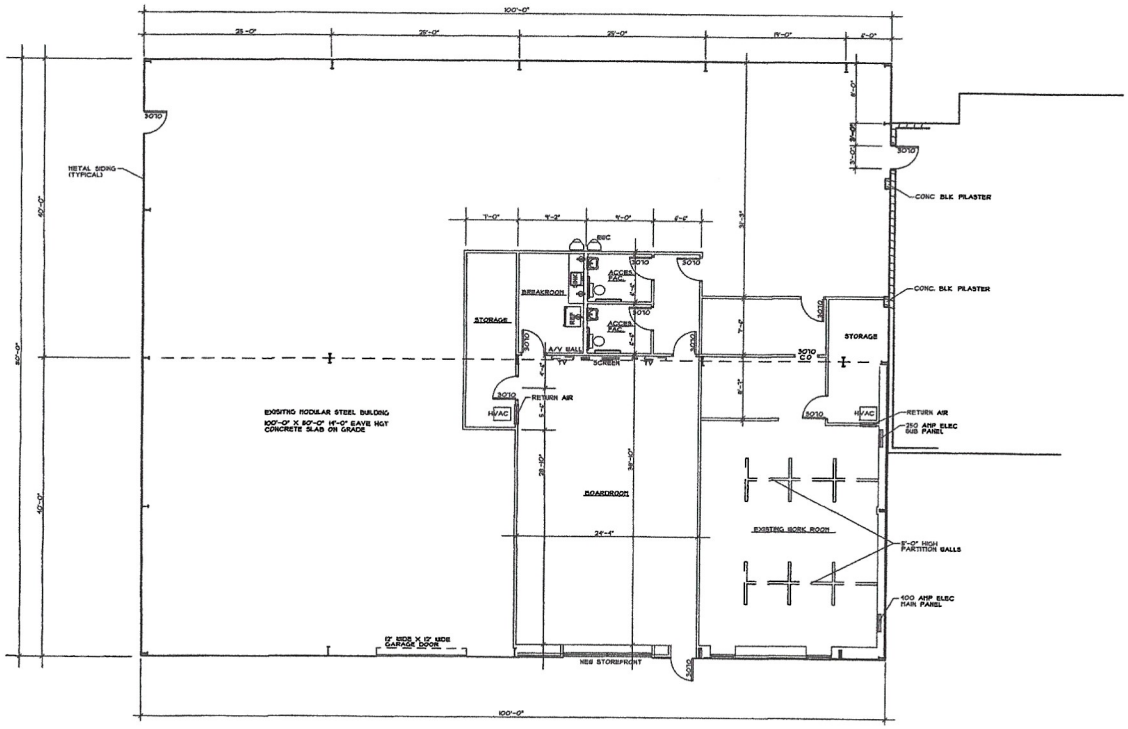

PROPOSED FLOOR PLAN
SCALE 1/8" = 1'-0"

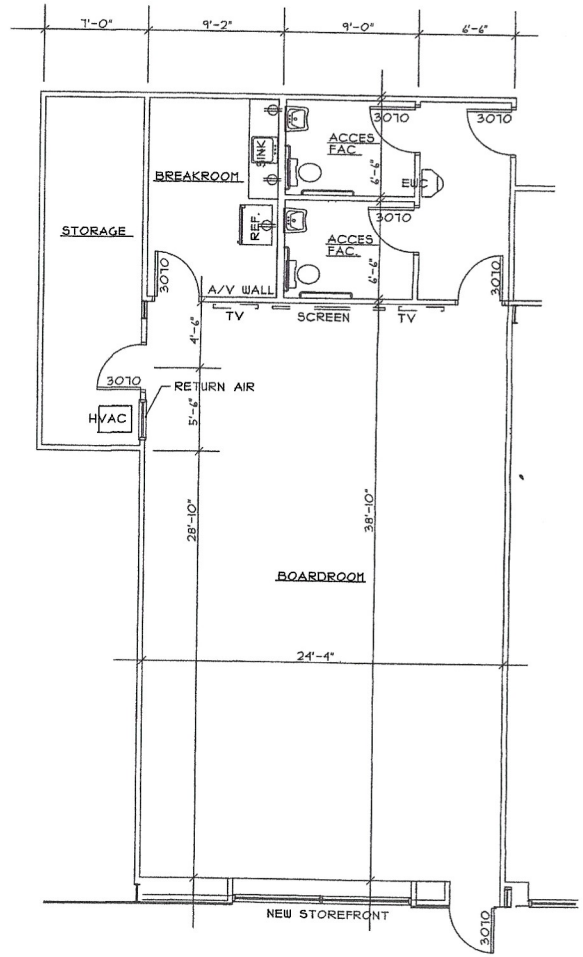

ENLARGED FLOOR PLAN
SCALE: 1/4" = 1'-0"

warehouse = 8,000 SF

warehouse breakdown: 2,609 SF office
5,391 SF whse
8,000 TOTAL SF

B&C
Bowles & Cordes, LLC
Architecture & Engineering
7416 Camale Dr.
Pensacola, FL 32504
(850) 473-9982

BOB B. CORDES, ARCHITECT, FL# 10197, EDWARD E. BOWLES, P.E., FL# 56535

I HAVE REVIEWED THIS PLAN FOR COMPLIANCE WITH THE FLORIDA BUILDING CODE 2010 EDITION

PROPOSED RENOVATION FOR:
UNITED WAY OF ESCAMBIA COUNTY, INC.
1301 W. GOVERNMENT STREET
PENSACOLA, FLORIDA 32501

Drawn By: BBC
Checked By: ELB

Release/Revision Schedule
1 2 3 4 FOR CONSTRUCTION

B&C Job Number 0609

This drawing is an instrument of service & shall remain the property of the Architect. Do not reproduce publish or use in any way without the consent of the Architect

A-2
OF 6 SHEETS