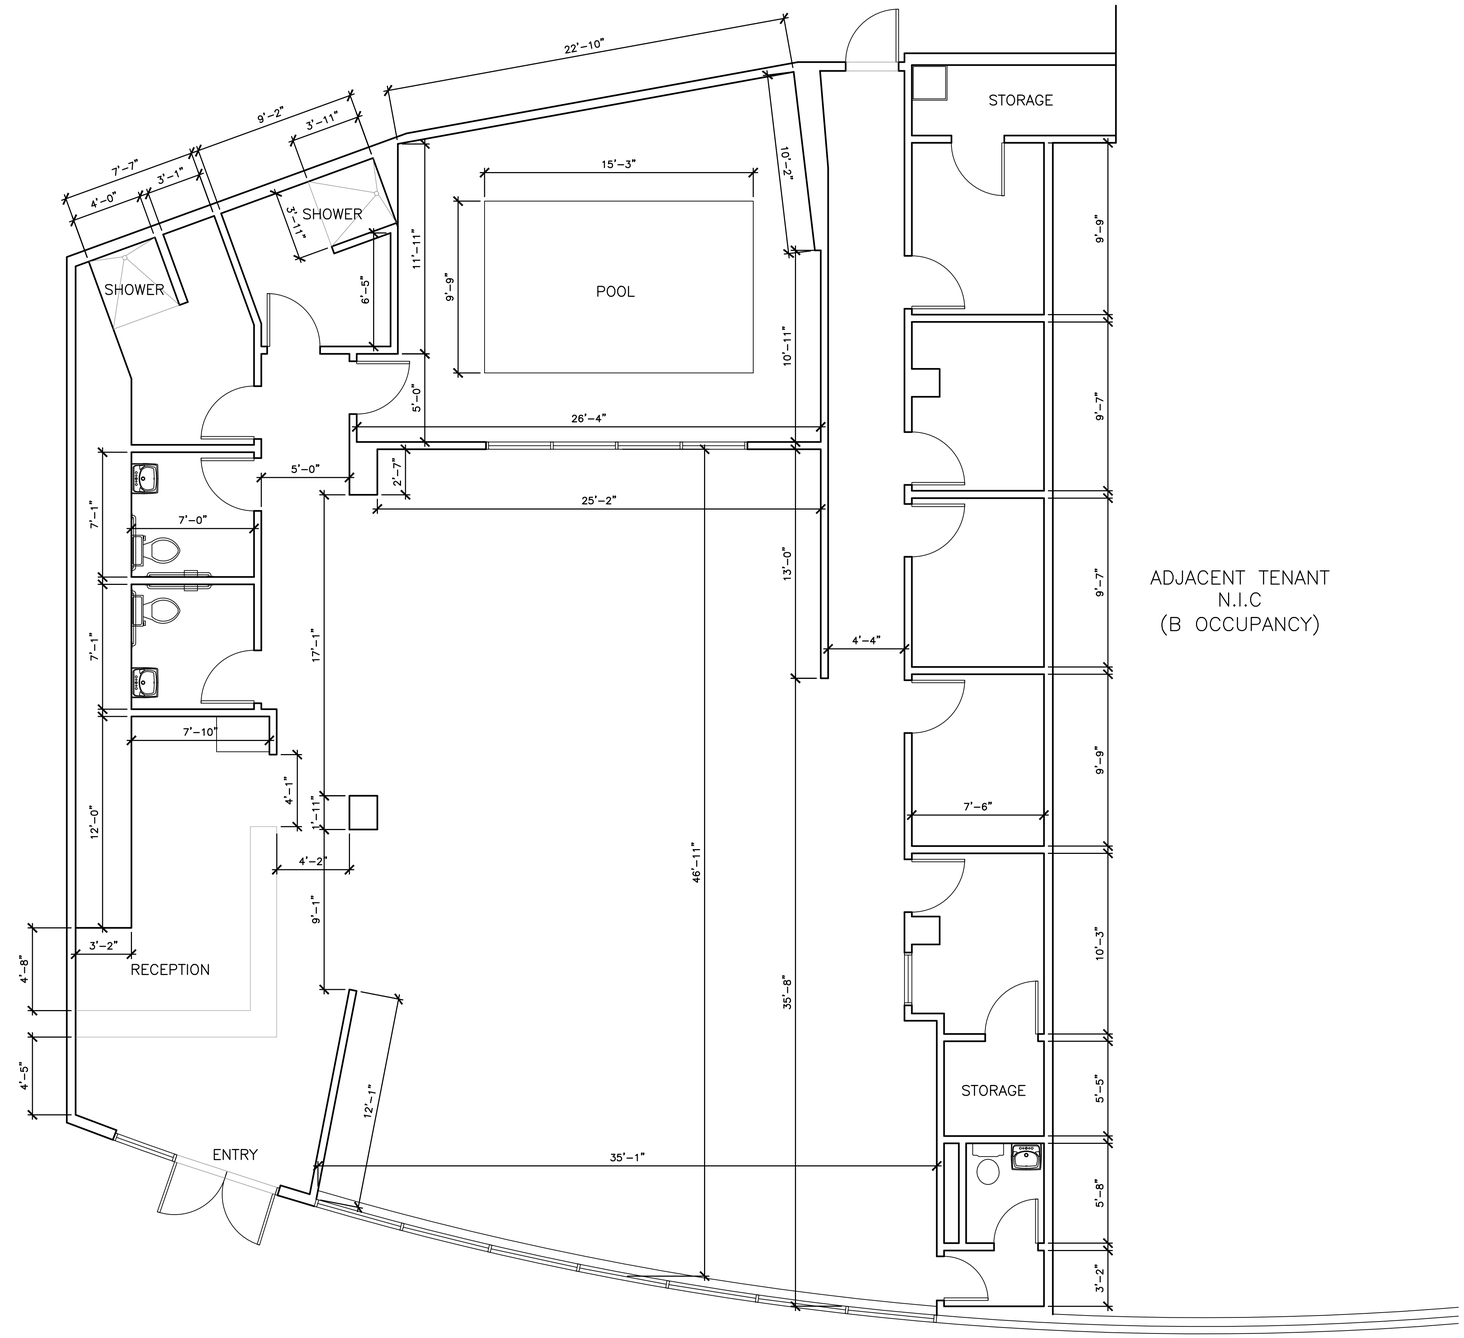

EXISTING FLOOR PLAN

0 2' 4'

SCALE: 1/4"=1'-0"

1

HB, CA

Revisions:

1 -
2
3
4
5
6

HUNTINGTON PLAZA CENTER

17122 BEACH BLVD, SUITE 101
HUNTINGTON BEACH, CA 92649

MS ARCHITECTS
15017 CHESTNUT DRIVE
PINE MOUNTAIN CLUB, CA 93222
(714) 803-6454

LICENSED ARCHITECT
MICHAEL SANTILLAN
NO. C-23337
EXP: 10/25
STATE OF CALIFORNIA

EXISTING FLOOR PLAN

Drawn By: MS	Checked By:
Scale:	Date: 6/19/25
Proj. No.: SUITE 101	
Sheet: A-3	