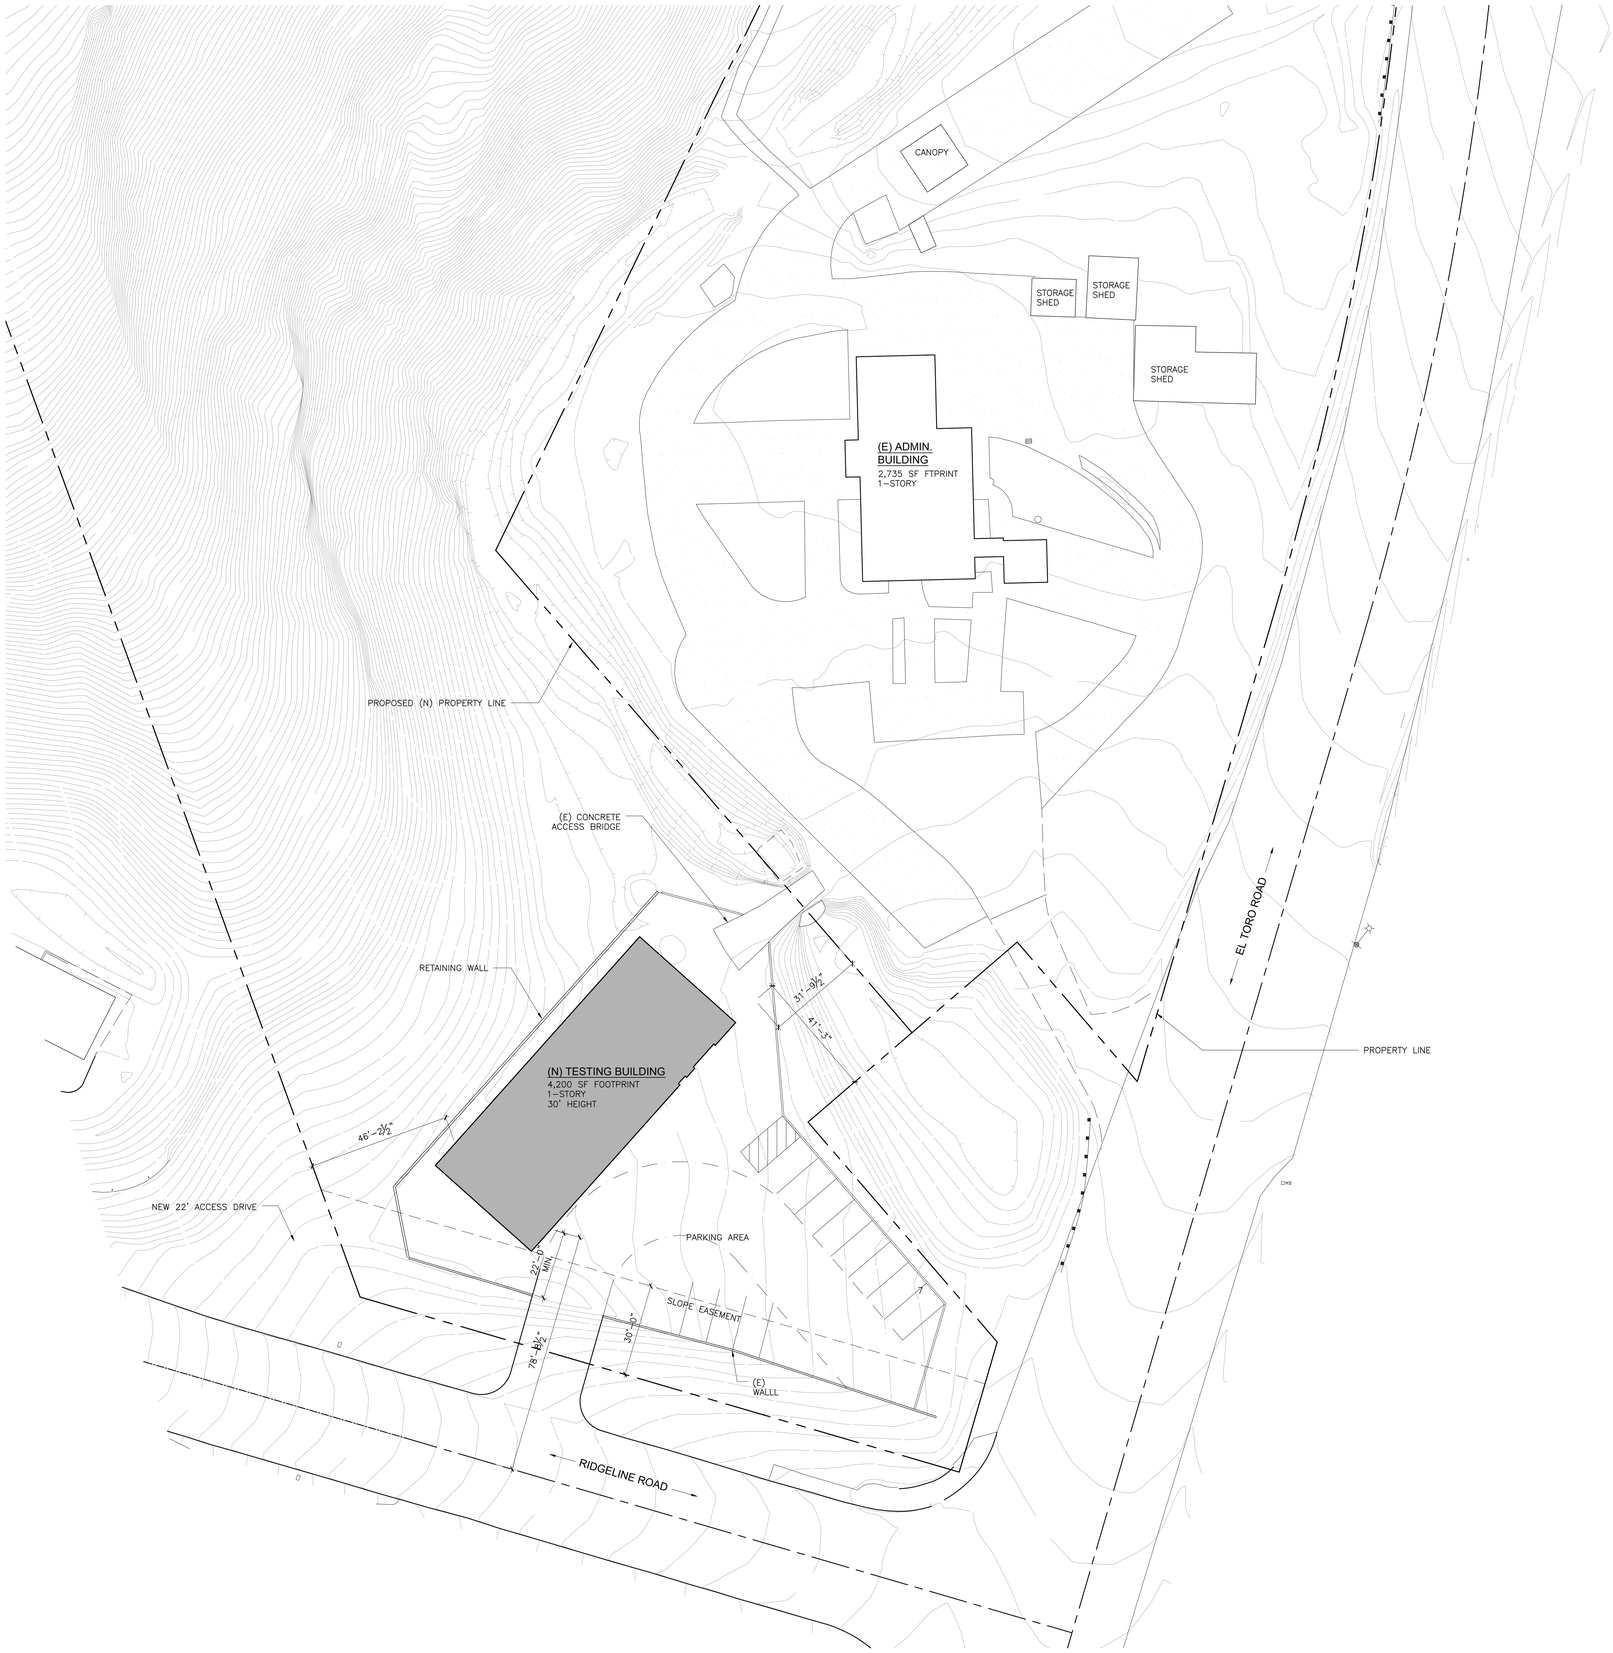

Plot Plan

Scale: 1" = 20'-0" | 1

Area Calculations

Building Area

(ALL AREAS UNDER ROOF CANOPY, NOT INCLUDING EAVES)

EXISTING BUILDING =	2,735 SF
NEW BUILDING =	4,200 SF
TOTAL BUILDING AREA =	6,935 SF

oldham architects

oldham architects
2651 east chapman avenue, unit 110
fullerton, california 92831
714.482.8296|www.oldham-architects.com

LICENSED ARCHITECT
RYAN OLDHAM
NO. C-29715
4-30-19
STATE OF CALIFORNIA

© COPYRIGHT: Oldham Architects expressly reserves all rights to these plans by common copyright privileges. These plans may not be reproduced, changed, or copied in any manner or turned over to a third party without the expressed written consent of Ryan E. Oldham.

New Administration & Storage Building For
Com-Power Corporation
19121 El Toro Road,Lake Forest, California, 92676

PROJECT No.: 1811
DRAWN: reo
CHECK: reo
ISSUE:
- -

A1.0

Site Plan
-