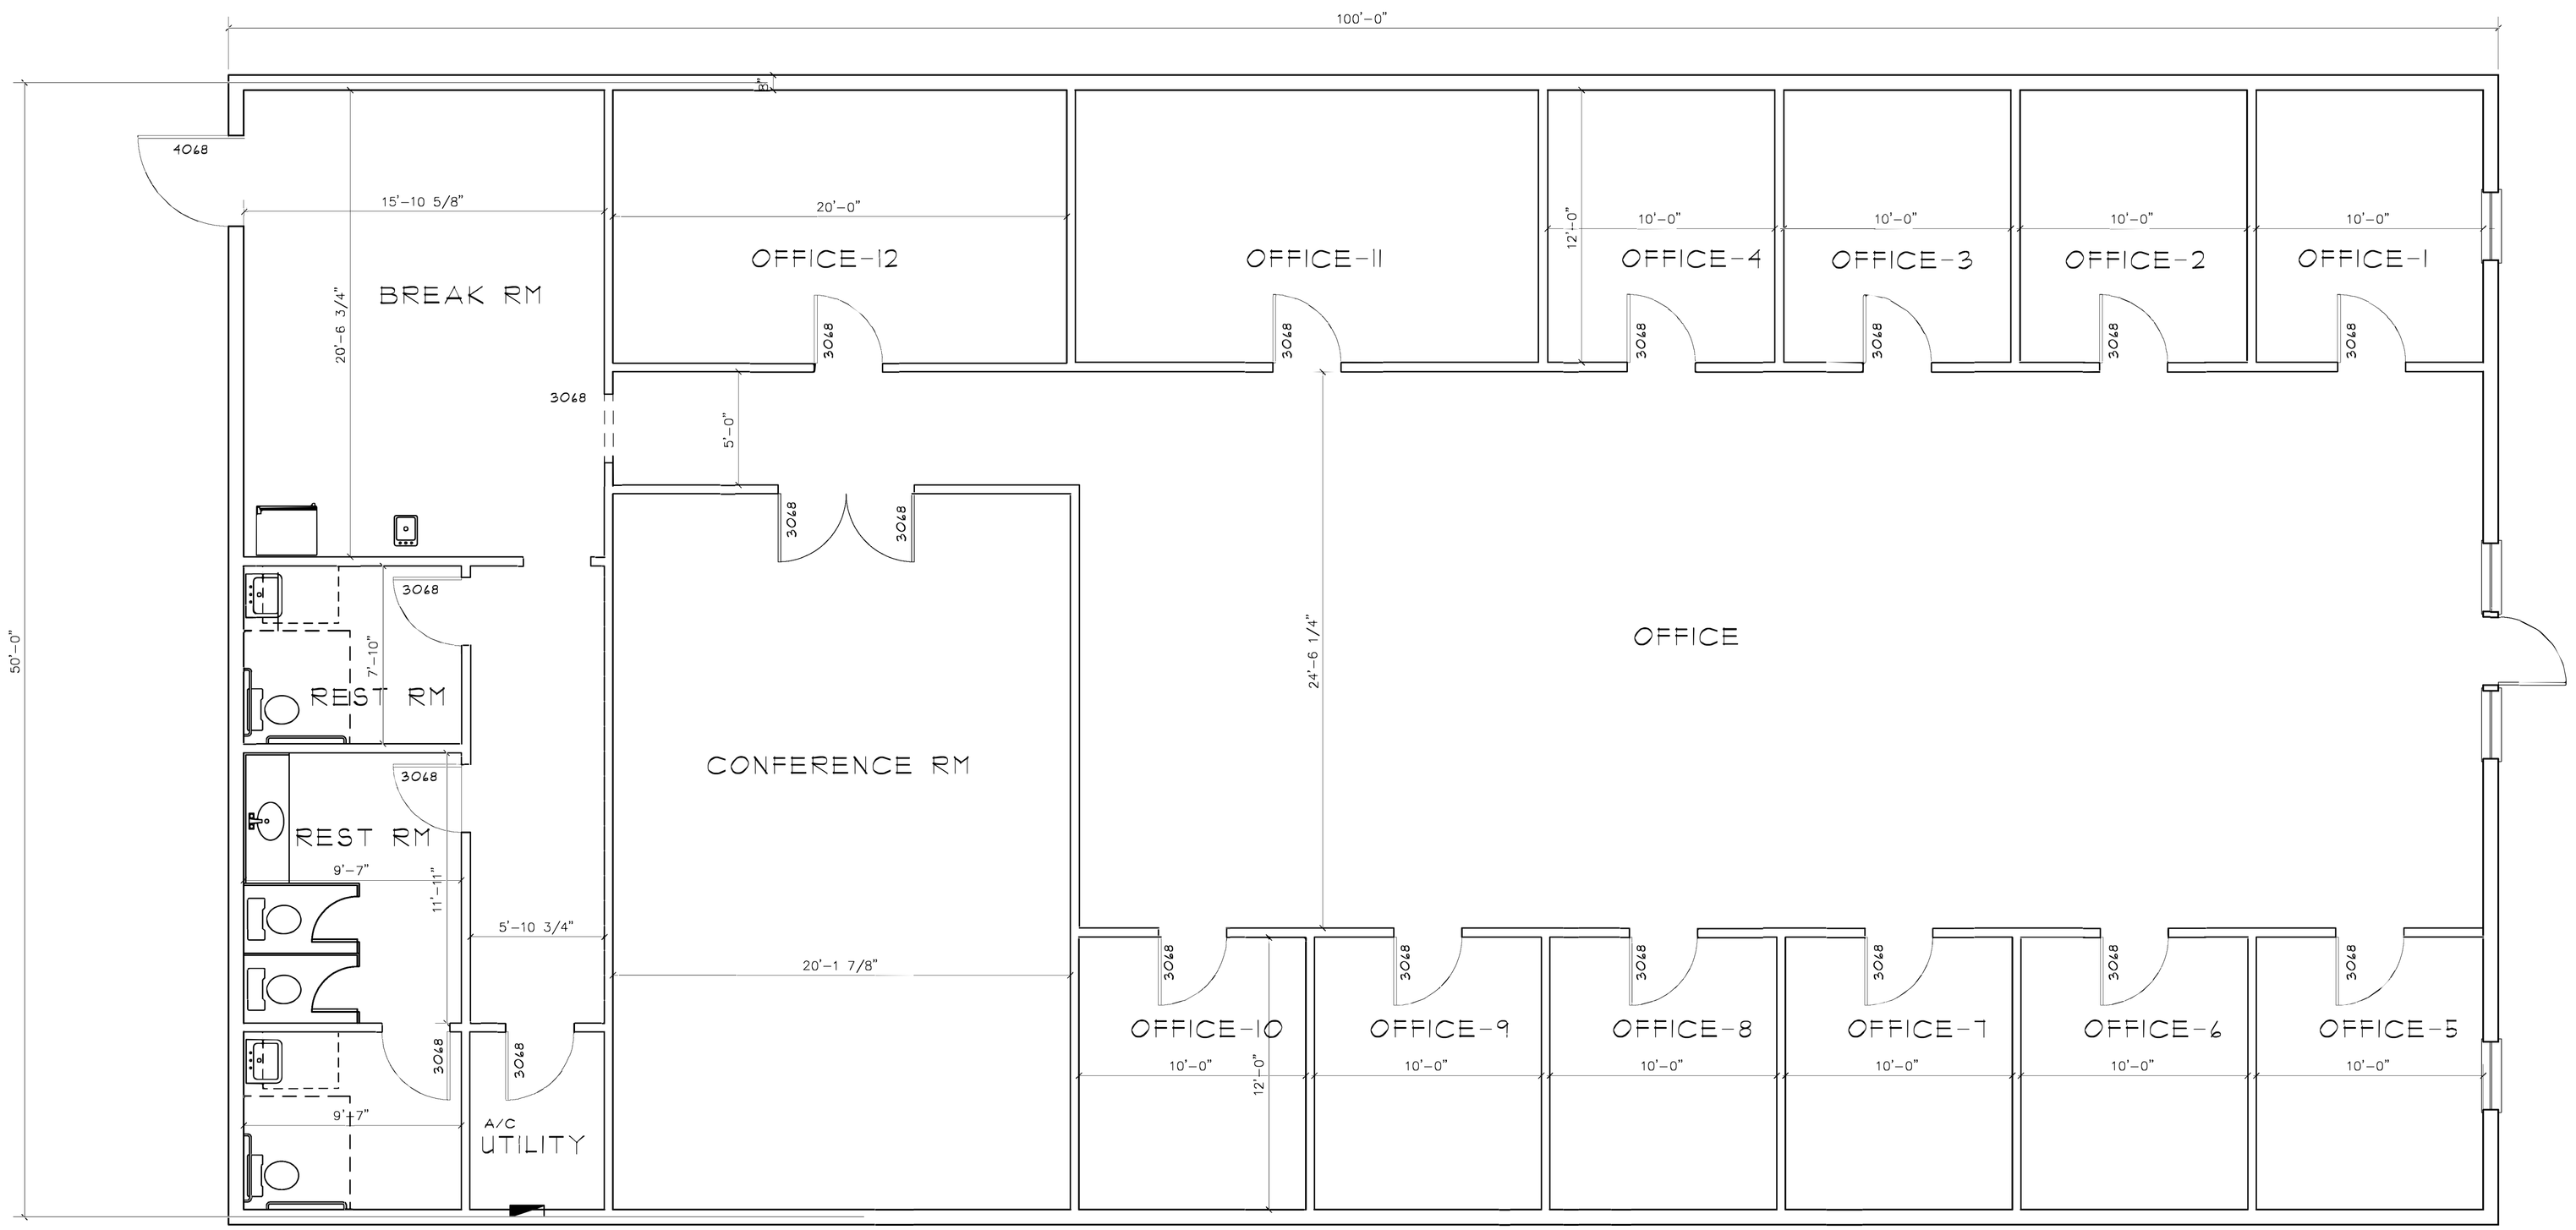

WALL LEGEND:

EXISTING

NEW WALL CONSTRUCTION (3-5/8" METAL STUDS)

PROPOSED FLOOR PLAN

SCALE 1/4"=1'-0"

CONTRACTOR / OWNER TO VERIFY ALL CONTENTS OF THIS PLAN

P.O. Box 4815
Fort Walton Beach, Florida 32549
850-267-4988
Gulf Coast Engineering
Commercial and Residential Design
CA 7066
MICHAEL NEWELL, PE or ELLIOTT ALLEN, PE
FL. REG. NO. 41126 FL. REG. NO. 42131

PLAN NO.

-

Unit 1047 Palm Plaza
NICEVILLE , FLORIDA

ROLAND GODWIN DRAFTING
(850) 862-6850

A-2

THESE PLANS AND THE IDEAS AND DIGITAL INFORMATION ARE THE PROPERTY OF ROLAND GODWIN DRAFTING . ARE NOT TO BE REPRODUCED , COPIED , IN ANY FORM OR MANNER WITHOUT THE EXPRESS WRITTEN PERMISSION OR CONSENT OF ROLAND GODWIN DRAFTING