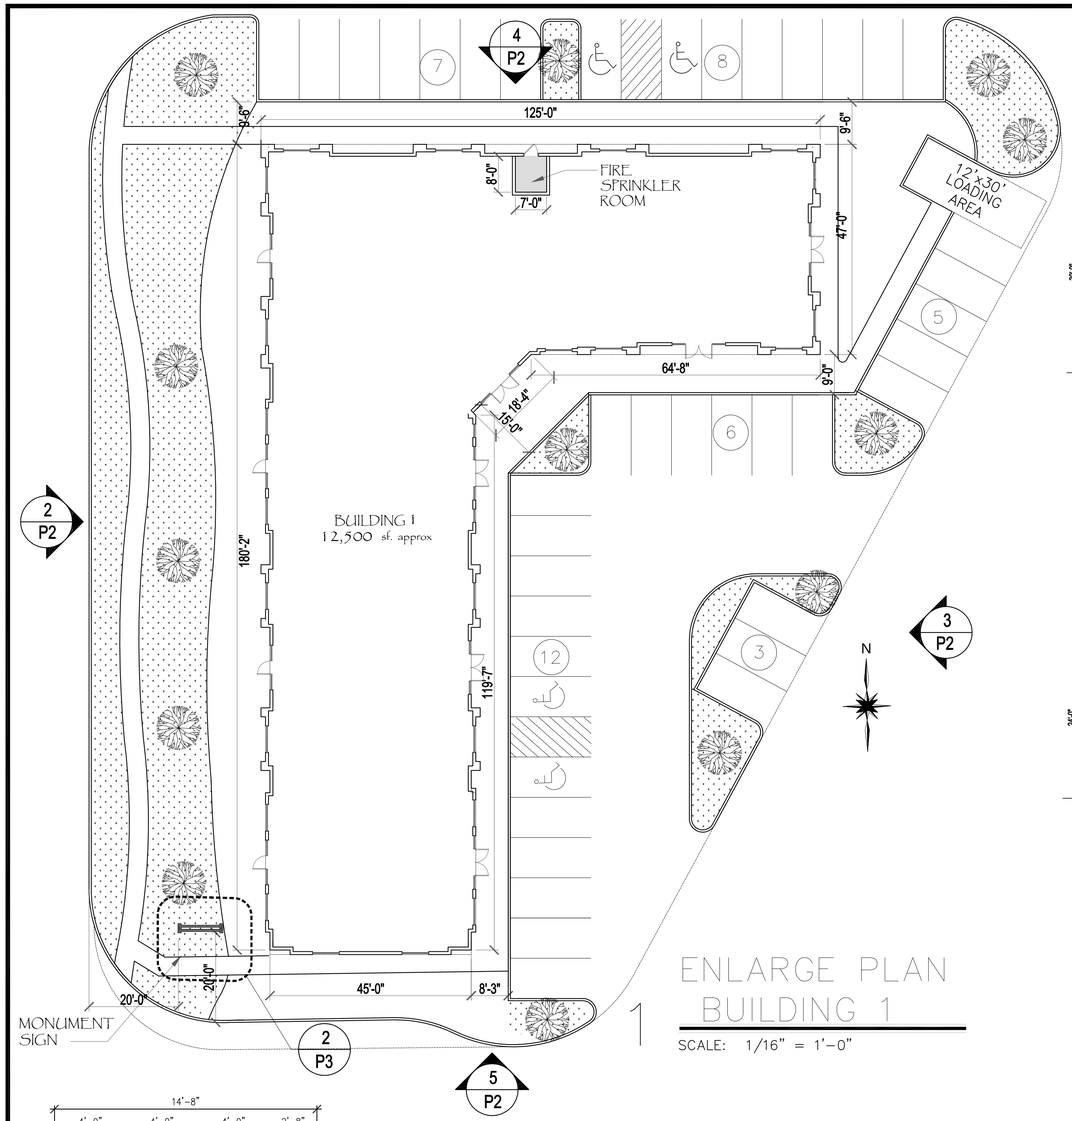

1 ENLARGE PLAN BUILDING 1

SCALE: 1/16" = 1'-0"

MATERIAL CALCULATIONS		
WINDOWS	736 SF	16.60 %
MASONRY/ STUCCO	3,704 SF	83.40 %
TOTAL	4,440 SF	100.0 %

MASONRY/STUCCO CALCULATIONS		
MASONRY	3,204 SF	86.50 %
STUCCO	500 SF	13.50 %
TOTAL	3,704 SF	100.0 %

STUCCO	BRICK	STONE	AWNING	METAL FASCIA AND TRIM
STUCCO AKROFLEX OMEGAFLEX 9220 COLOR: ZODIAC	BRICK VELOUR TEXTURE COLOR: AMARETTO REF: TUF1020 592512	STONE ACME NATURAL STONE, WHITE CHOPTED COLOR: WHITE	AWNING TEXTURE: FABRIC COLOR: LIGHT GRAY	METAL FASCIA AND TRIM METAL COLOR: CHARCOAL GRAY

2 WEST ELEVATION – BUILDING 1

SCALE: 3/32" = 1'-0"

MATERIAL CALCULATIONS		
WINDOWS	816 SF	18.40 %
MASONRY/ STUCCO	3,624 SF	81.60 %
TOTAL	4,440 SF	100.0 %

MASONRY/STUCCO CALCULATIONS		
MASONRY	3,134 SF	86.50 %
STUCCO	490 SF	13.50 %
TOTAL	3,624 SF	100.0 %

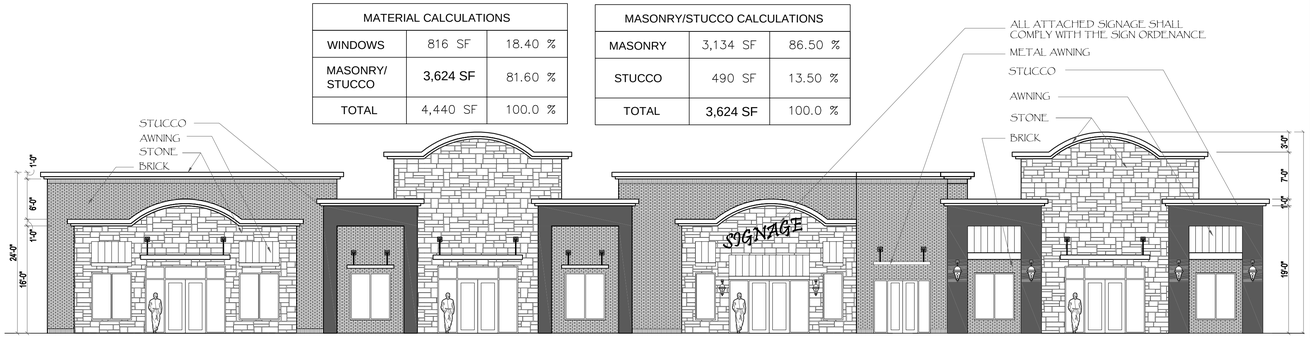

3 EAST ELEVATION – BUILDING 1

SCALE: 3/32" = 1'-0"

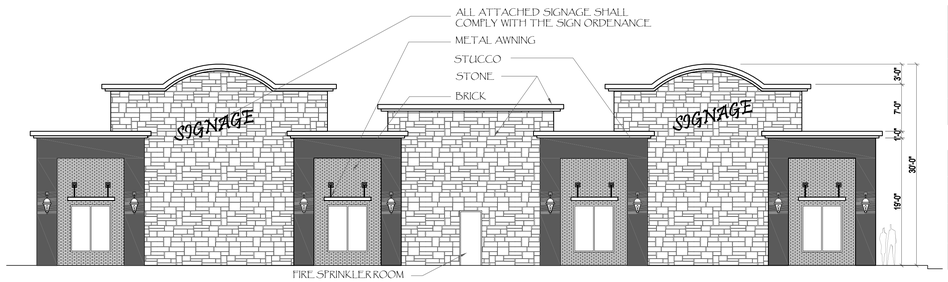

MATERIAL CALCULATIONS		
WINDOWS	168 SF	5.40 %
MASONRY/ STUCCO	2,932 SF	94.60 %
TOTAL	3,100 SF	100.0 %

MASONRY/STUCCO CALCULATIONS		
MASONRY	2,356 SF	80.30 %
STUCCO	576 SF	19.70 %
TOTAL	2,932 SF	100.0 %

4 SOUTH ELEVATION – BUILDING 1

SCALE: 3/32" = 1'-0"

MATERIAL CALCULATIONS		
WINDOWS	415 SF	13.30 %
MASONRY/ STUCCO	2,705 SF	86.70 %
TOTAL	3,120 SF	100.0 %

MASONRY/STUCCO CALCULATIONS		
MASONRY	2,429 SF	89.80 %
STUCCO	276 SF	10.20 %
TOTAL	2,705 SF	100.0 %

5 NORTH ELEVATION – BUILDING 1

SCALE: 3/32" = 1'-0"

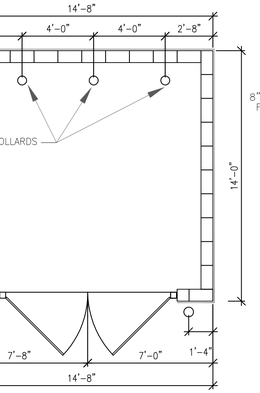

1 DUMPSTER ENCLOSURE PLAN

1/4"=1'-0"

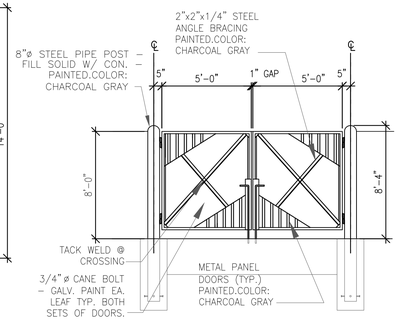

2 DUMPSTER ENCLOSURE ELEVATION

1/4"=1'-0"

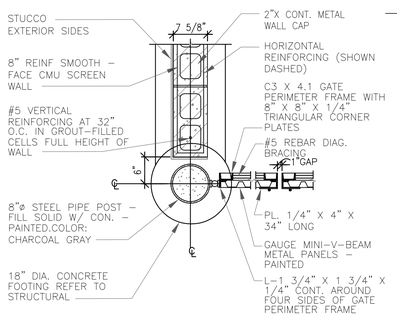

3 DUMPSTER DETAIL

1/4"=1'-0"

6 DUMPSTER ENCLOSURE

SCALE: 1/4" = 1'-0"

ALLEN JAMES TERRILL & ASSOCIATES
823 LIONS BACK Dr
HUNTINGDON, PA 16652
(V): 214/695-5834
(C): 214/695-5834
E-MAIL: aterrill823@gmail.com

CONSULTANTS:
ARCHITECTURAL DESIGN:
MEP ENGINEERS: ENGINEERING
STRUCTURAL ENGINEERS: ENGINEERING

PROJECT: PD-286-R PECAN CREEK
PHASE: SCHEMATIC DESIGN
DRAWING TITLE:
SCALE: AS NOTED

PD-286-R
PECAN CREEK SHOPPING CENTER
COPPELL – TX

DATE: 4/17/17
REVISION NO.: DATED:
REVISION NO.: DATED:
REVISION NO.: DATED:

PROJECT NO.: 16012

SHEET NO.: 2
OF: 3