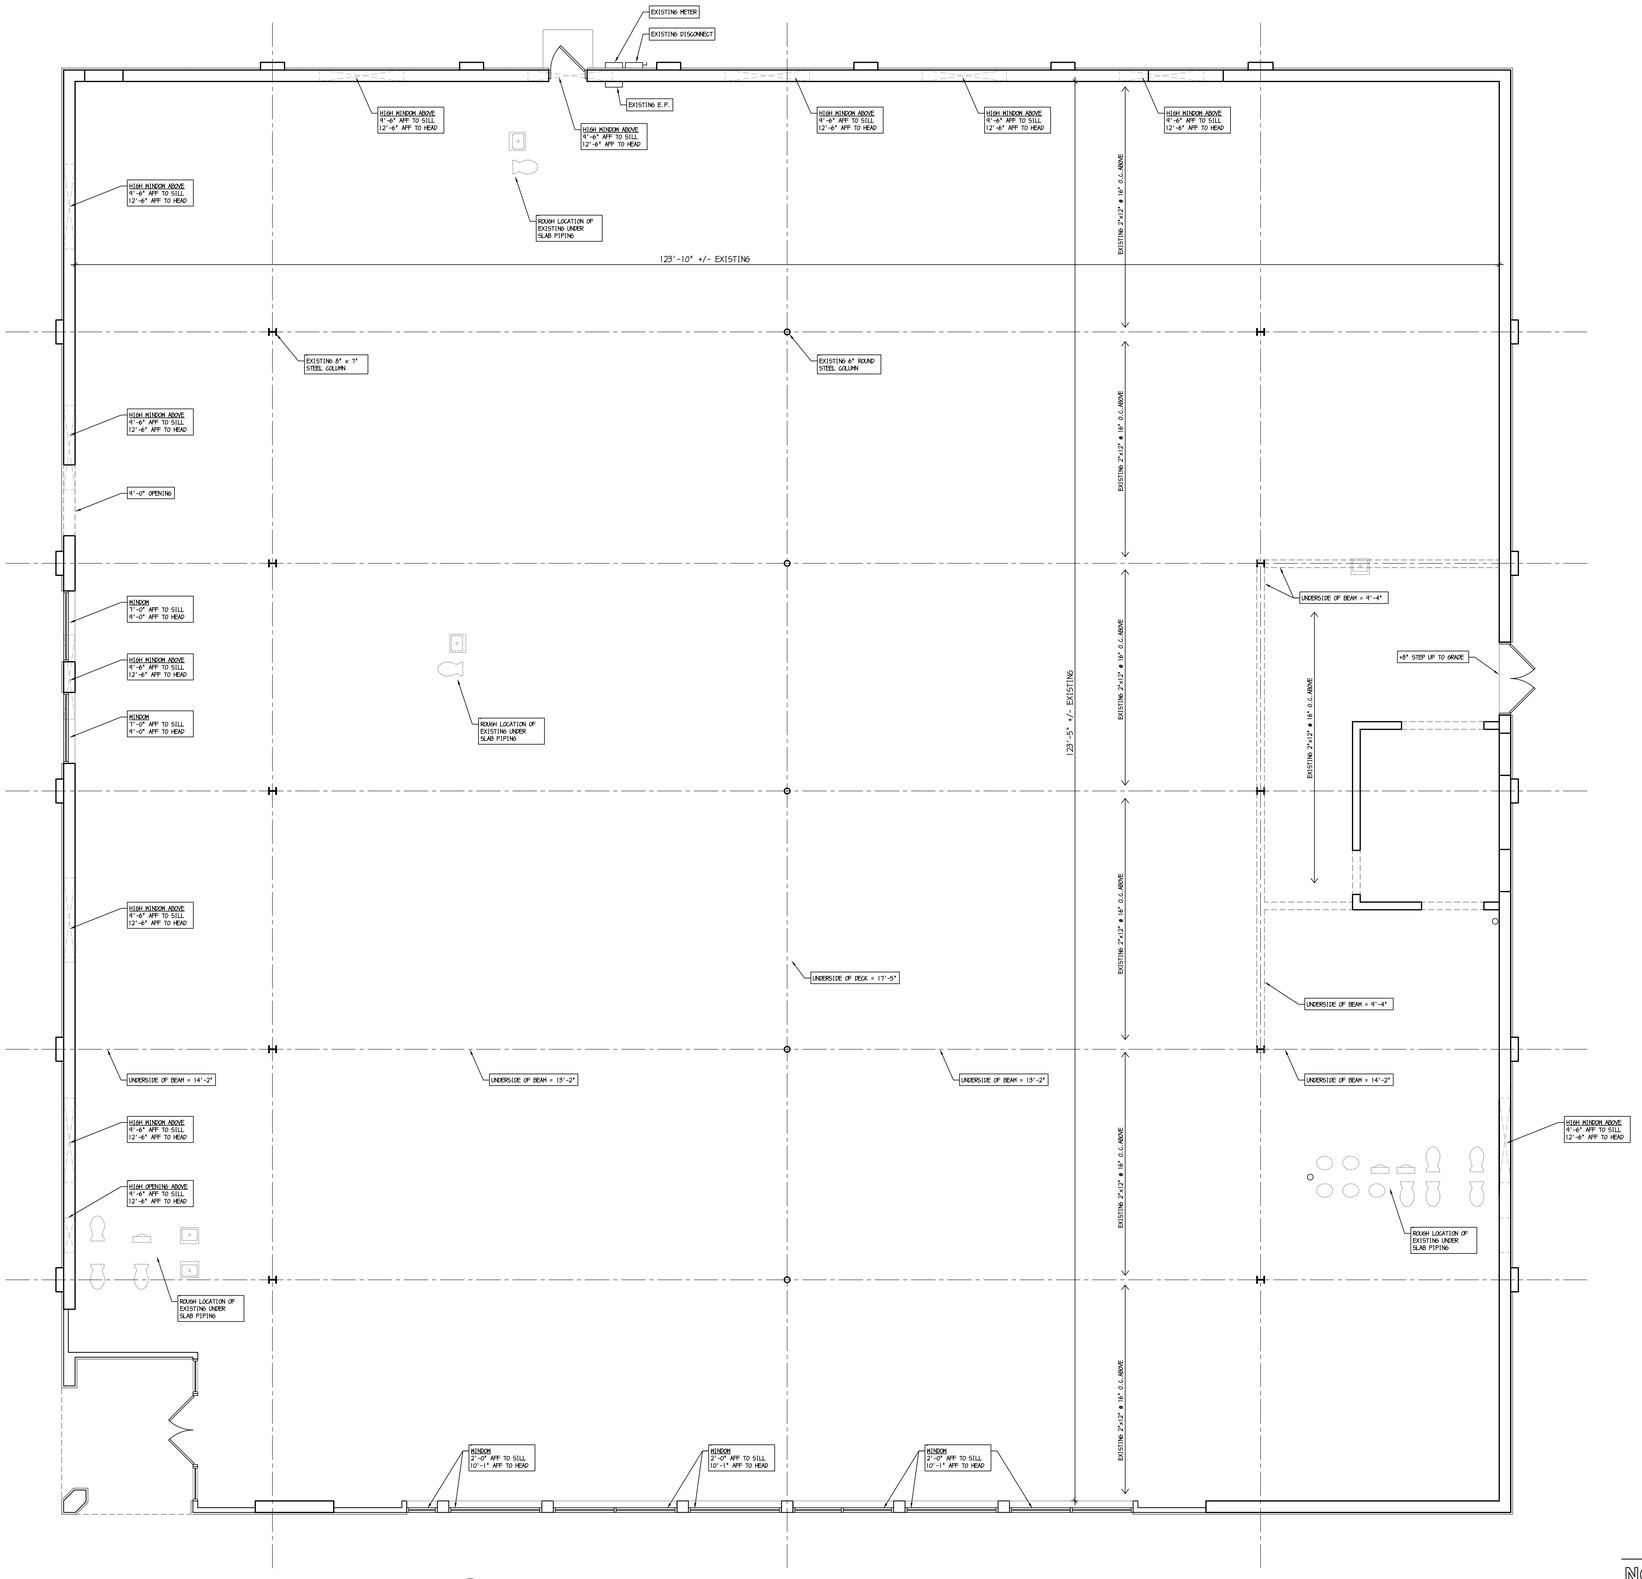

1 X1-1 EXISTING FLOOR PLAN
3/16"=1'-0"

0 1 2 3 4 5 10 20
SCALE IN FEET

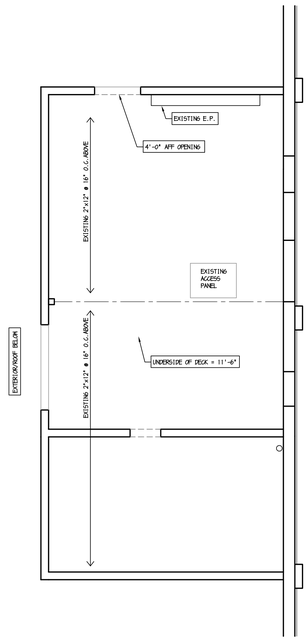

2 X1-1 EXISTING MEZZANINE PLAN
3/16"=1'-0"

PROGRESS
NOT FOR CONSTRUCTION

COPYRIGHT © 2022 CHARLES J. COLLINS, JR. / ARCHITECT

NOTE: THIS DRAWING AND THE INFORMATION CONTAINED HEREIN IS THE PROPERTY OF THE ARCHITECT AND MAY NOT BE REPRODUCED, COPIED, SCANNED, STORED IN A DATA BASE OR RETRIEVAL SYSTEM, OR ALTERED WITHOUT THE WRITTEN PERMISSION OF THE ARCHITECT.

IT IS UNLAWFUL TO REVISE, ALTER, ADD TO OR CHANGE ANYTHING ON THIS DRAWING WITHOUT THE WRITTEN PERMISSION OF THE ARCHITECT. ALL SUCH REVISIONS SHALL BE MADE ONLY BY THE ARCHITECT ON THE ORIGINAL RESPECTIVE DRAWINGS. REVISIONS CAN BE VERIFIED AGAINST THE ARCHITECT'S ORIGINAL MASTER COPY ON FILE.

WARNING: UNLICENSED COPYING OR SCANNING VIOLATES U.S. COPYRIGHT LAWS AND WILL SUBJECT THE VIOLATOR TO LEGAL PROSECUTION.

NO.	REVISION DESCRIPTION	DATE

NOTE: CONTRACTOR SHALL VERIFY ALL MEASUREMENTS AND CONDITIONS BEFORE PROCEEDING WITH THIS WORK.

EXISTING FLOOR PLANS

TENANT FIT-OUT FOR
KIWI OFFICES CHERRY HILL LLC
4 HADDONFIELD ROAD
CHERRY HILL, NJ 08002

CHARLES J. COLLINS, JR.
ARCHITECT
Charles J. Collins, Jr.
575 MCKENDIMEN ROAD • MEDFORD, NJ. 08055-9774
PHONE: 609.654.2329 • N.J. CERT. NO. C-7039

SET NO.	
DATE:	JULY 12, 2022
SCALE:	AS NOTED
DRAWN BY:	RJY
PROJ. NO.	#2480
DWG. NO.	X1-1
OF	