


## SECOND FLOOR PLAN

SCALE 1/8" = 1'-0"

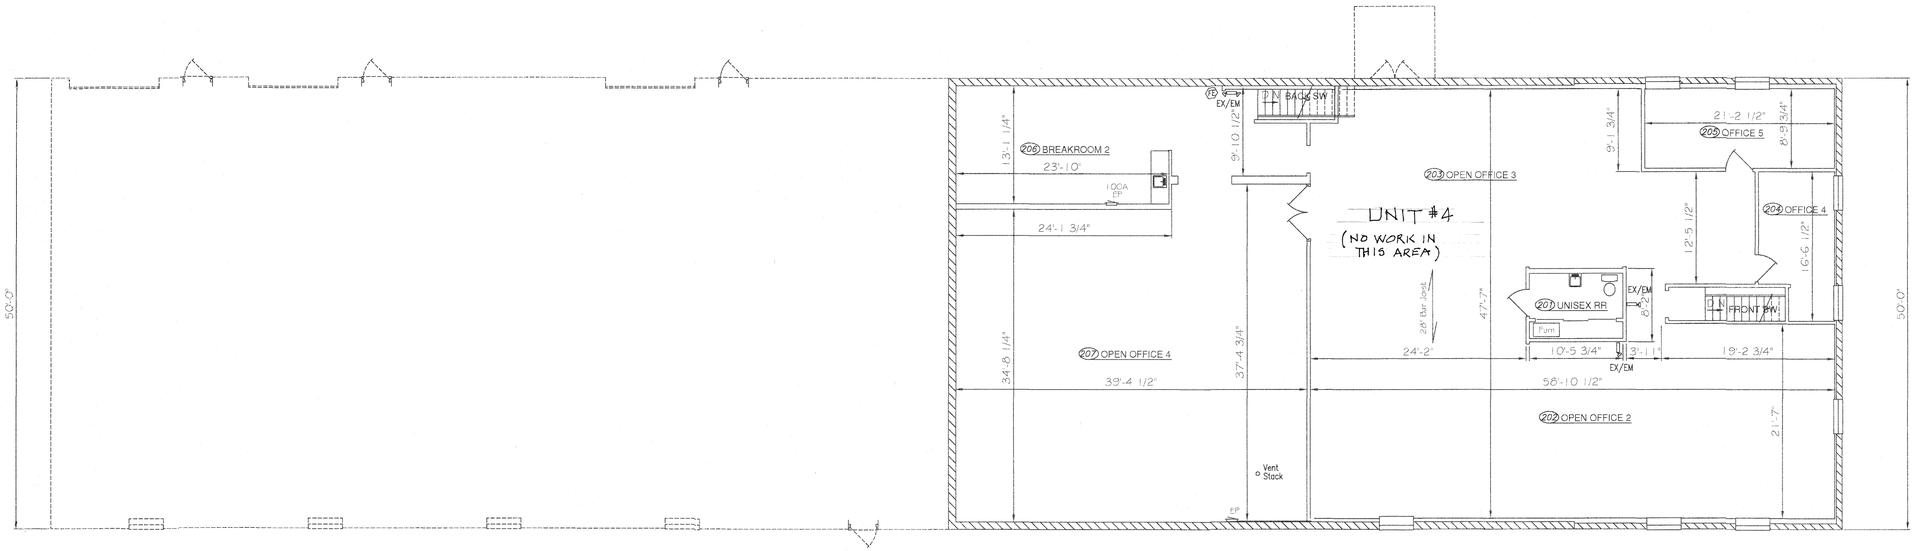


## FIRST FLOOR PLAN

SCALE 1/8" = 1'-0"

STATE OF OHIO
DENNIS R. BEATTY
10919
REGISTERED ARCHITECT
Dennis R Beatty, License #10919
Expiration Date 12/31/2025

| REVISIONS | DATE | BY |
|---|---|---|
| | | |

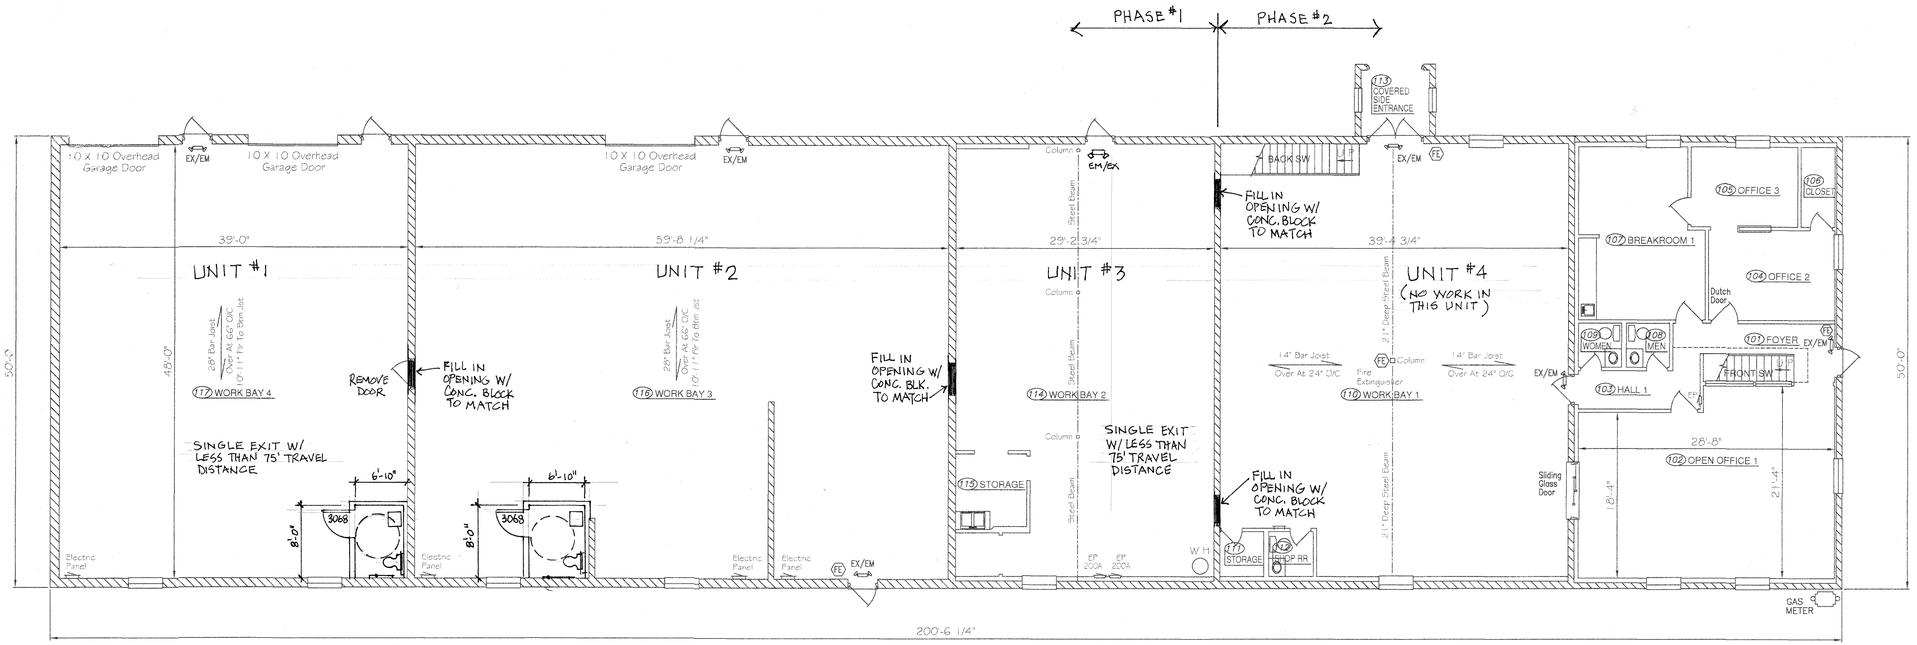
Dennis R. Beatty
architect
1900 First Avenue
Middletown, Ohio 45044
513/424-8383 - Office
513/424-8343 - Fax
email: architect@cinci.rr.com
Residential - Commercial - Industrial


EXISTING MASONRY BUILDING
WAREHOUSE
6060 EXECUTIVE BLVD.
HUBER HEIGHT, OHIO 45424

PROJECT NUMBER
25060

DRAWN BY
Pete Lindsey

DATE
4-18-25

FIRST FLOOR PLAN
SECOND FLOOR PLAN

SHEET NUMBER
A-1