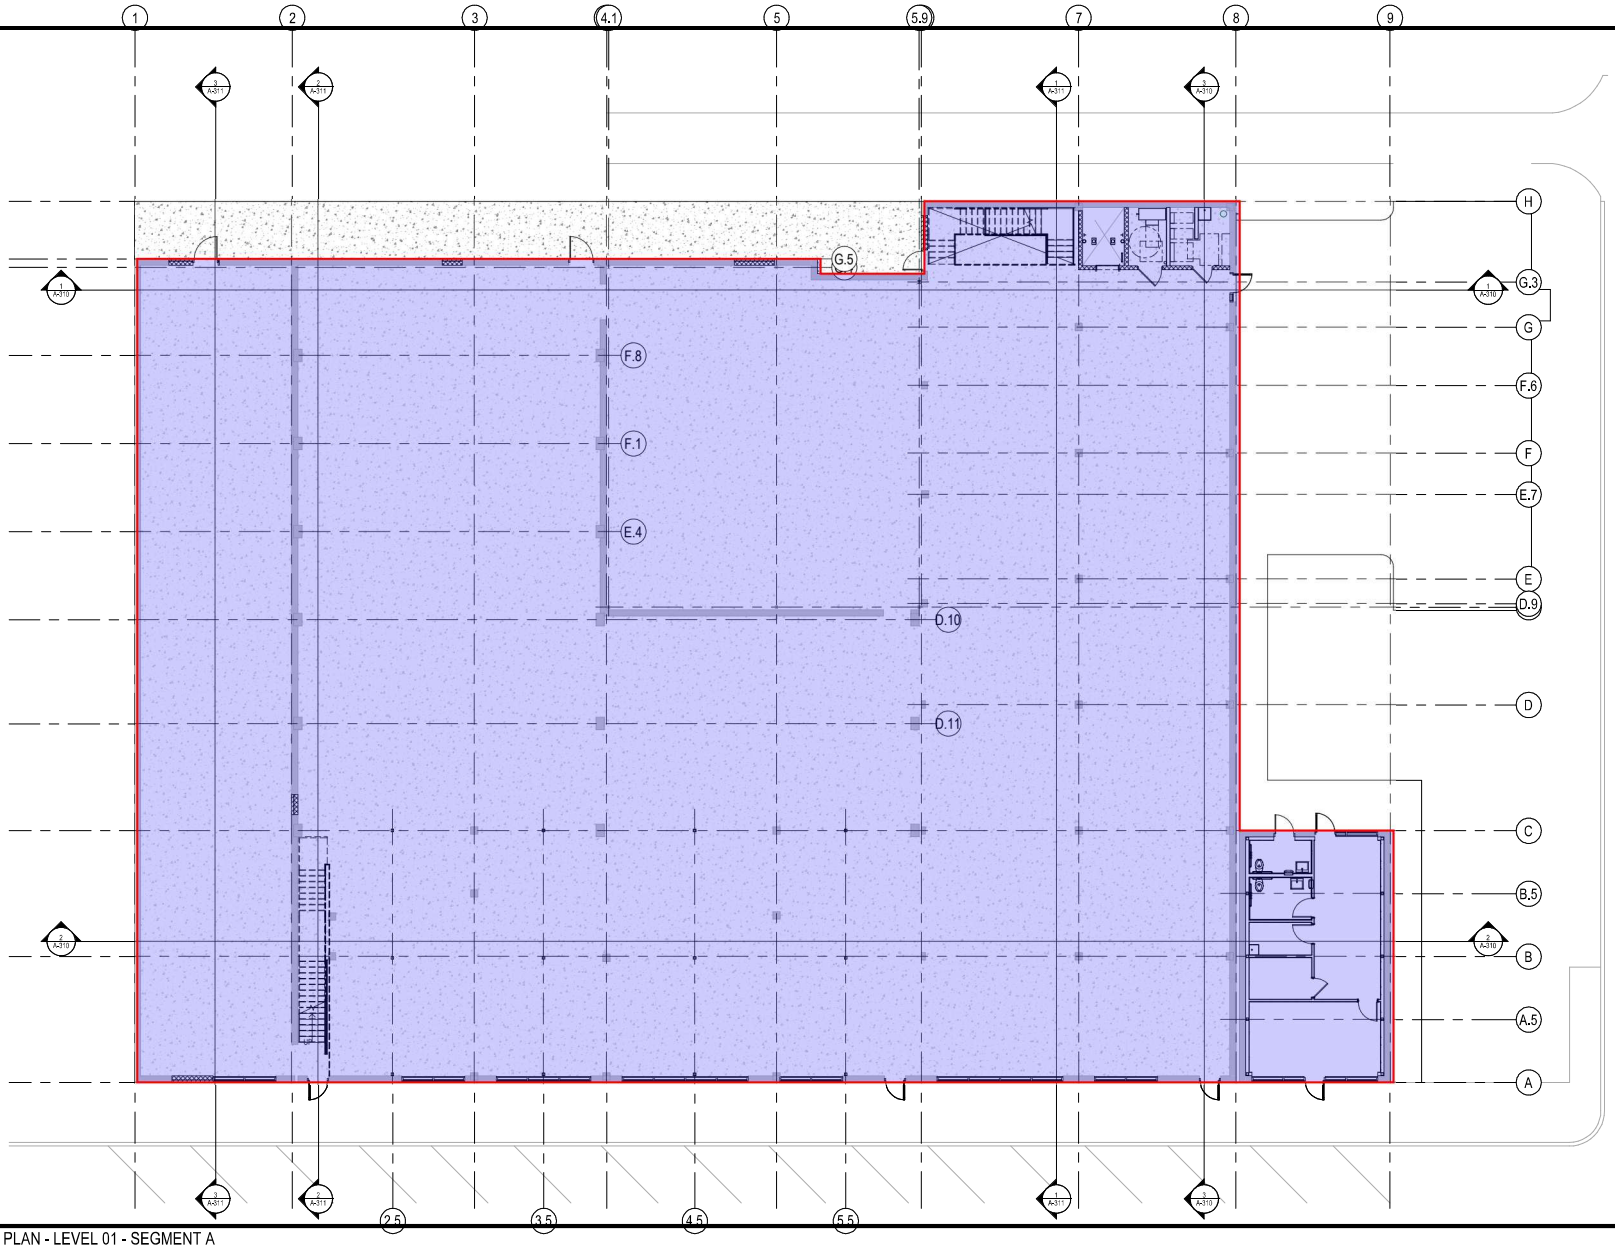

1 FINISH PLAN - LEVEL 01 - SEGMENT A

SCALE: 1/8" = 1'-0"

SHEET NOTES

GENERAL NOTES

KEY PLAN

516 W. JACKSON LLC

516 W. JACKSON STREET,
HARLINGEN, TX 78550

Date	Description

Seal / Signature

Project Name 06/02/2023

HEART OF HARLINGEN STORAGE

Project Number

22-008

Description

FINISH PLAN - LEVEL 01

Scale

1/8" = 1'-0"

A-112

6/2/2023 3:57:03 PM C:\Users\Public\Documents_HOH_ARCH_CENTRAL_Christopher Mueller.NPW.rvt