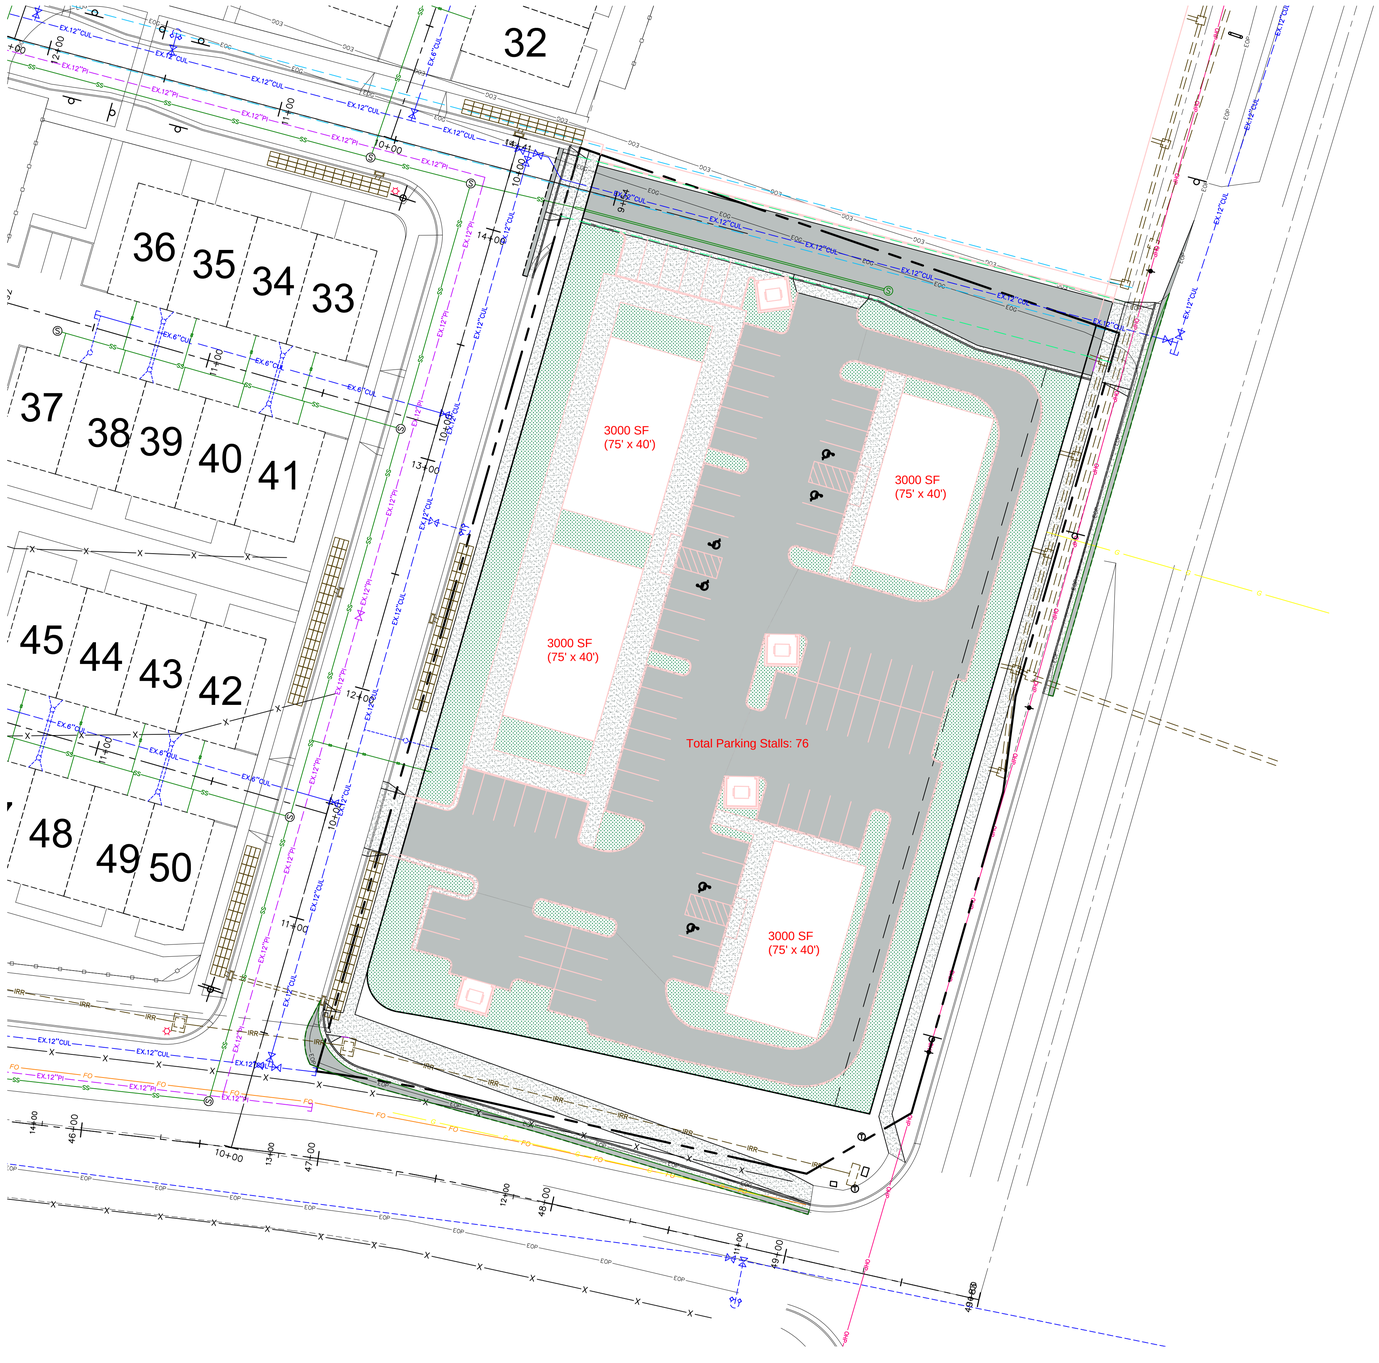

LEGEND

- EXISTING POWER POLE
- PROPOSED STREET LIGHT
- EXISTING FIRE HYDRANT
- EXISTING WATER VALVE
- EXISTING STREET LIGHT
- EXISTING SIGN
- PROPOSED FIRE HYDRANT
- PROPOSED WATER VALVE
- PROPERTY BOUNDARY
- CENTERLINE
- RIGHT-OF-WAY LINE
- LOT LINE
- SECTION LINE
- EASEMENT
- EXISTING DEED LINE
- EOP — EDGE OF PAVEMENT
- OHP — EXISTING OVER HEAD POWER
- X — EXISTING FENCE LINE
- SS — EXISTING SANITARY SEWER W/MANHOLE
- EX.SD — EXISTING STORM DRAIN W/MH
- EX.CUL — EXISTING WATER
- EX.PI — EXISTING PRESSURIZED IRRIGATION
- 8"SS — PROPOSED SEWER
- 15"SD — PROPOSED STORM DRAIN
- 8"CUL — PROPOSED CULINARY WATER
- 6"PI — PROPOSED PRESSURIZED IRRIGATION (PURPLE PVC)
- PROPOSED ASPHALT
- PROPOSED CONCRETE/CURB & GUTTER
- REVERSE LIP CURB
- LANDSCAPE AREA

NORTH

0 5 15 30 60 90

(24"x36")
SCALE 1" = 30'
(11"x17")
SCALE 1" = 60'

SHEET NO. 1

NO.	REVISIONS	BY	DATE
1			
2			
3			
4			
5			
6			
7			
8			
9			
10			
11			
12			

SITE PLAN

SPANISH FORK, UTAH

MCDONALD COMMERCIAL

ATLAS ENGINEERING
CIVIL · STRUCTURAL · SURVEY

PHONE:801.655.0566
946 E. 800 N. SUITE A
SPANISH FORK, UT 84660

C:\USERS\ADELPHO\ONEDRIVE - ATLAS ENGINEERING\1.0. OPERATIONS\1.1 - CIVIL\2023\23-093 MCDONALD COMMERCIAL WEST (1 ACRE PARCEL)\CADD\PRELIMINARY\MCDONALD COMMERCIAL ALT CONCEPT 3).DWG