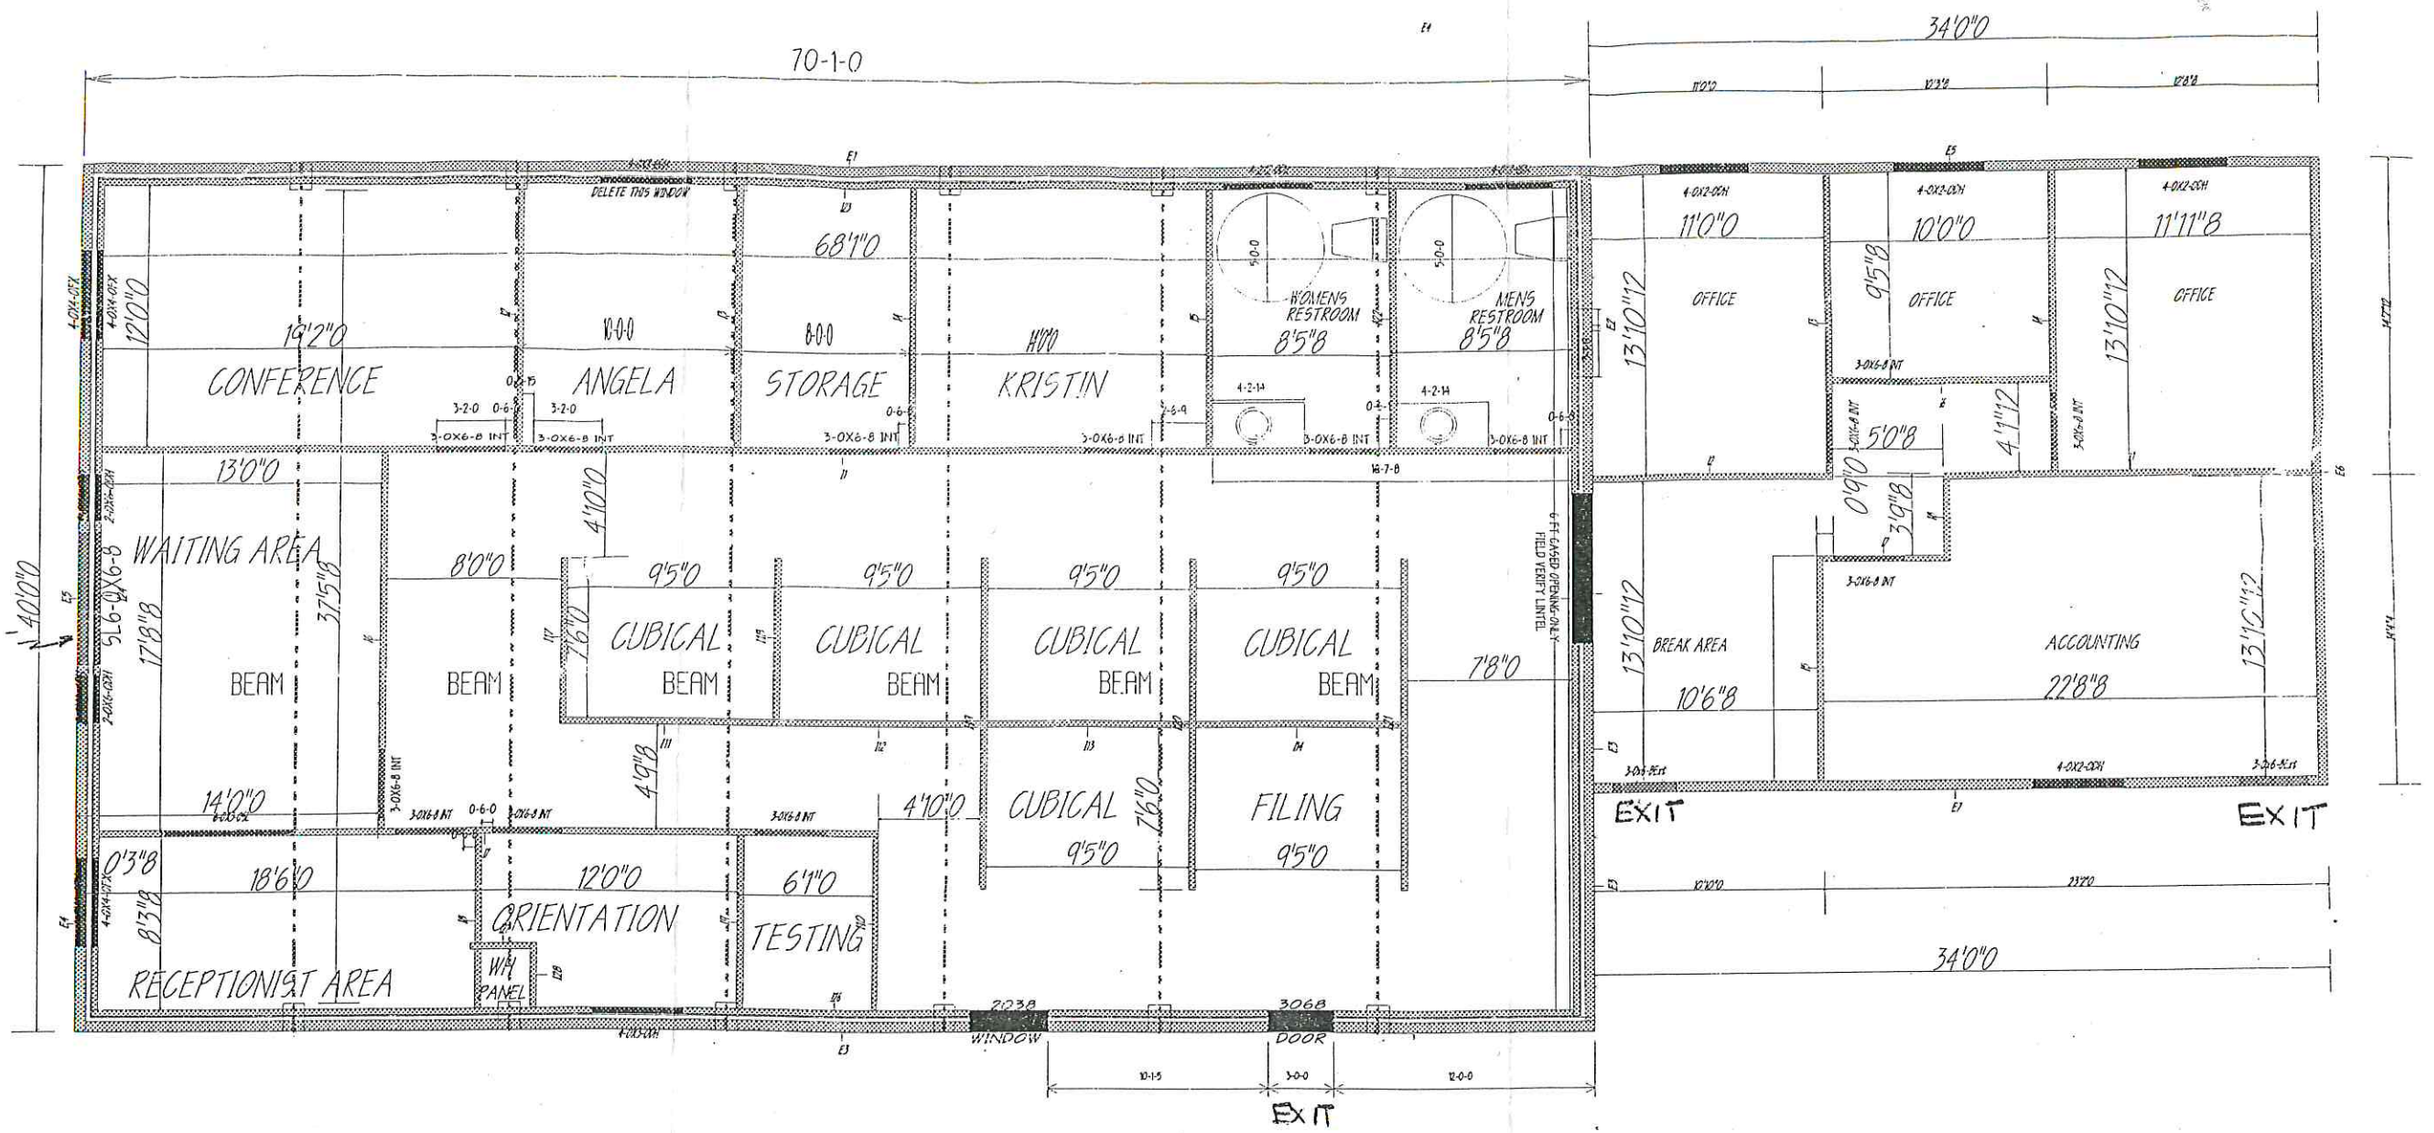

LC STAFFING OFFICE FLOOR PLAN

1/8"

MONTANA
Robert J. Guditis
10642 PE