S:\1 PHOENIX ENGN\ BLDG PLANS\ESTERO RIDGE BLDG\CURRENT\A-2 ESTERO RIDGE

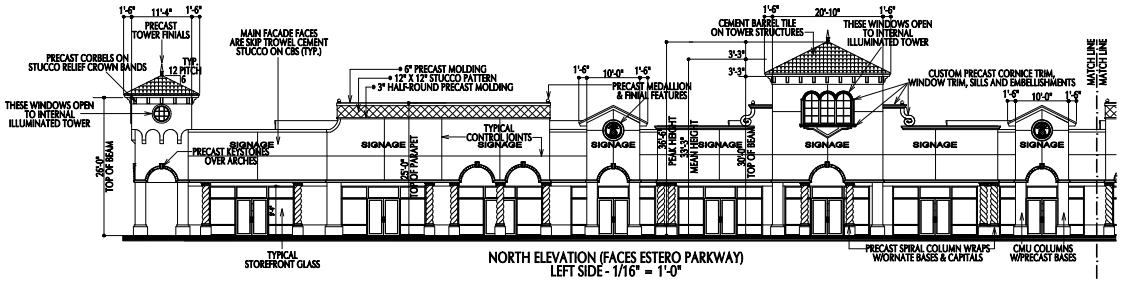


NORTH ELEVATION (FACES ESTERO PARKWAY)
LEFT SIDE - 1/16" = 1'-0"

SIGNAGE NOTE:
SIGNAGE LETTER COLOR, FONT & SIZE
WILL BE CONSISTENT THROUGHOUT PLAZA

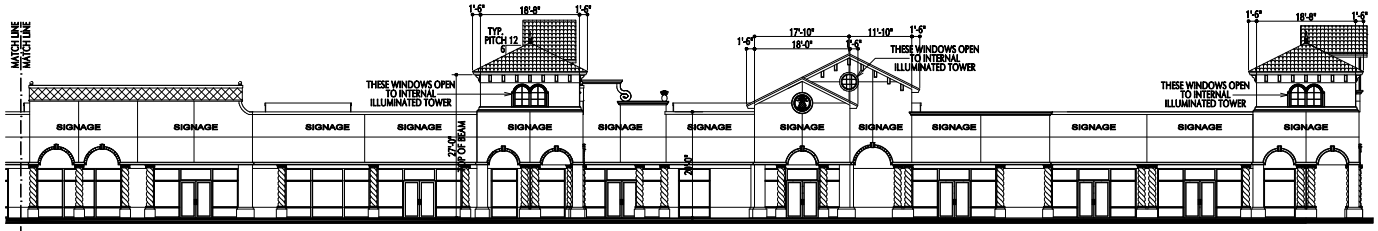


NORTH ELEVATION (FACES ESTERO PARKWAY)
RIGHT SIDE - 1/16" = 1'-0"

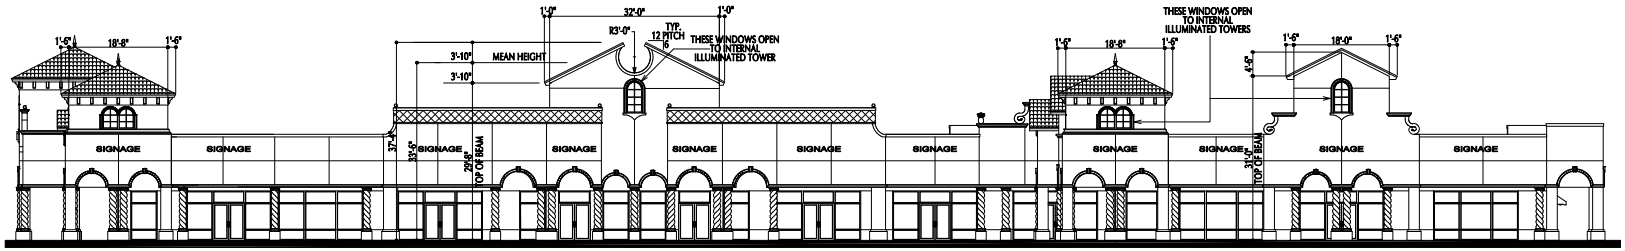


WEST ELEVATION (FACES TAMIAMI TRAIL)
1/16" = 1'-0"

MONDAY, MARCH 06, 2006

PHOENIX
ASSOCIATES OF SOUTH FLORIDA, INC.
2860A Immokalee Road • Naples, Florida 34110
Ph (239) 596-5111 • Fax (239) 596-3637
Certificate of Authorization # PC-0000317-0007

Dale S. Mosher, P.E.
P.E. #50284

Kevin B. McVicker, P.E.
P.E. #51404

ESTERO RIDGE
12001 ESTERO PARKWAY, FORT MYERS, FL 33912
LEE COUNTY

ELEVATIONS
SCALE: 1/32" = 1'-0"

| Revisions | | | |
|---|---|---|---|
| No: | Date: | No: | Date: |
| 1 | | 4 | |
| 2 | | 5 | |
| 3 | | 6 | |

Job No: XXXX
Date: 3/6/06
Drawn By: FHWB
Permit #: XXXX
D.O. #: XXXX

SHEET
A-2
4 OF 6