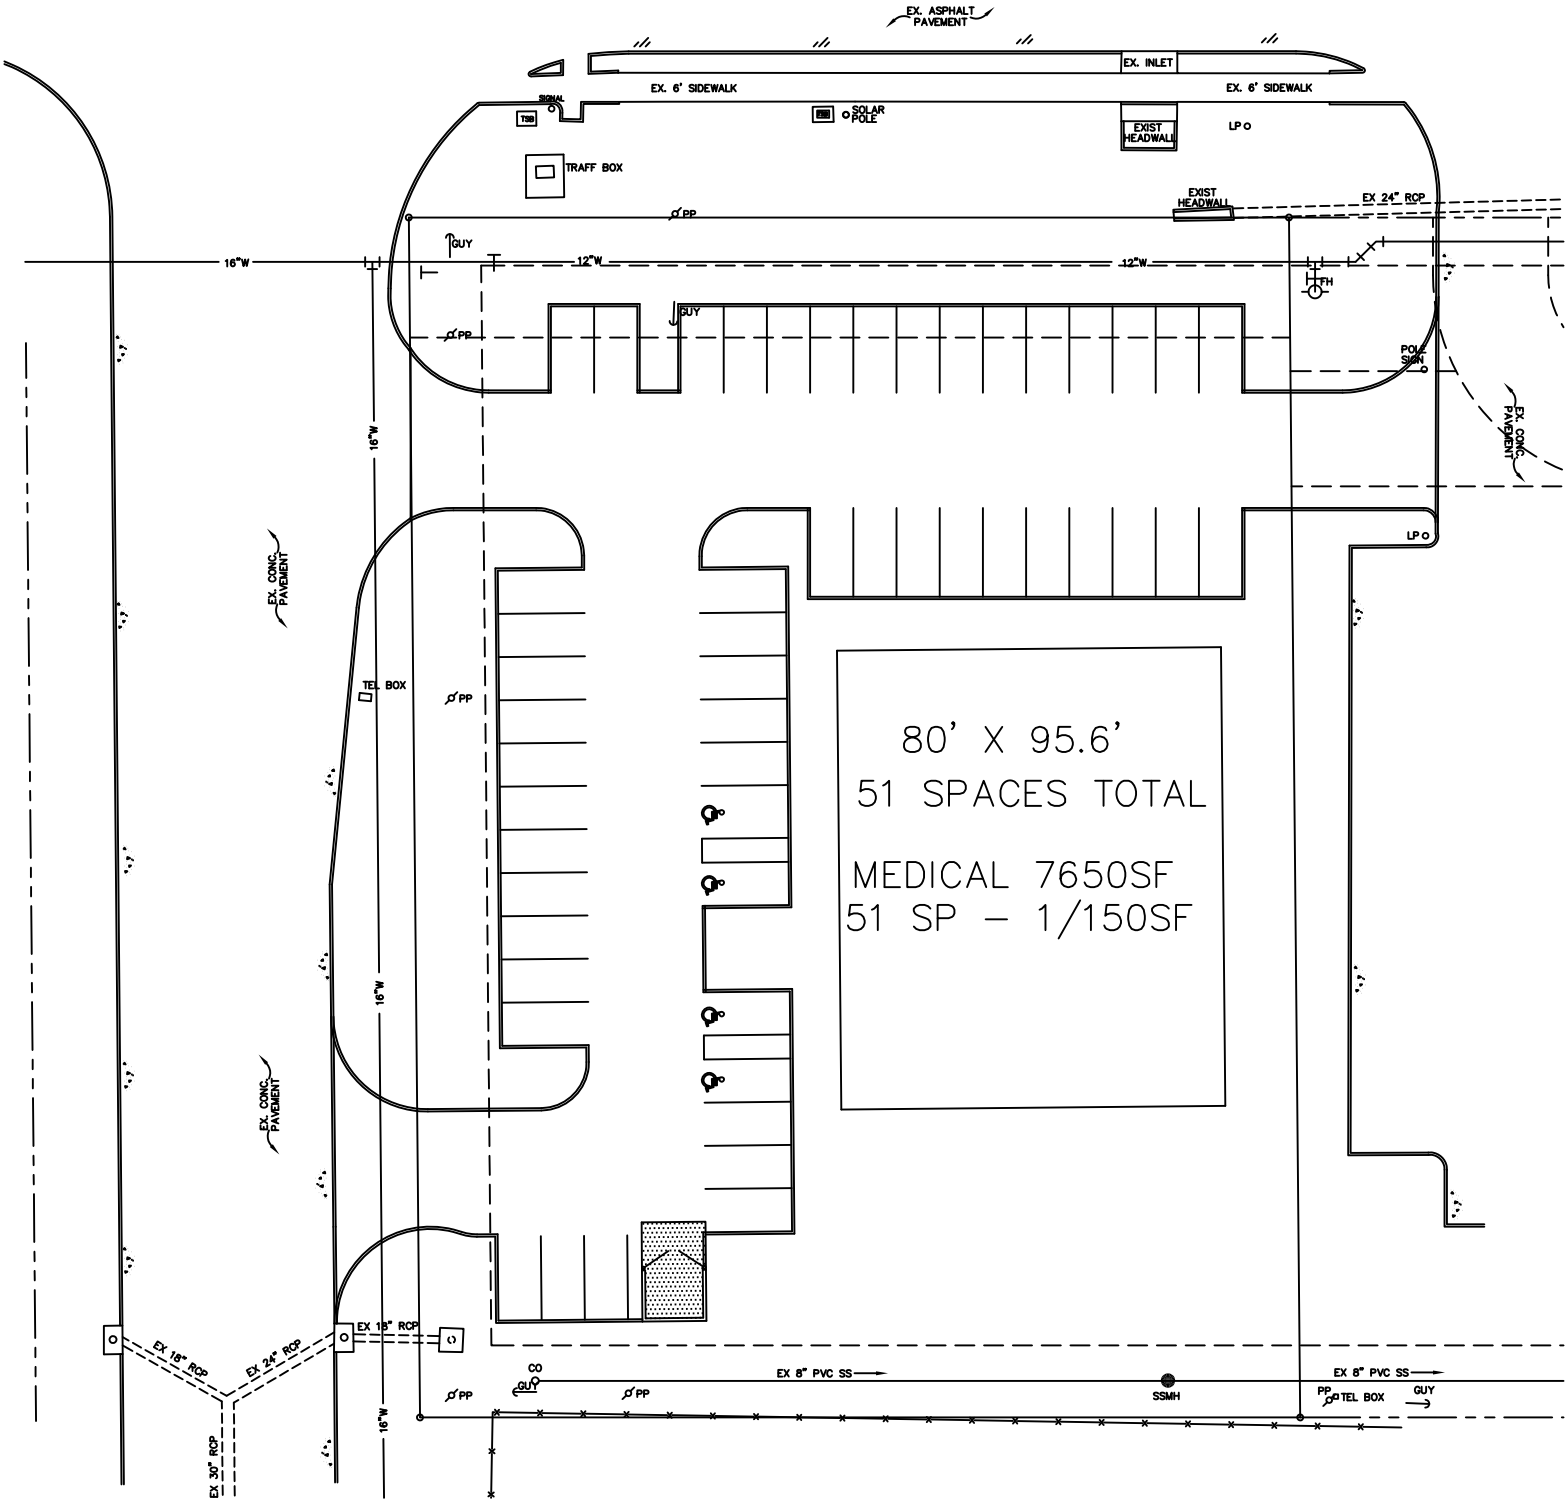
EX. ASPHALT PAVEMENT
EX. INLET
EX. 6' SIDEWALK
EX. 6' SIDEWALK
SIGNAL
TSB
SOLAR POLE
EXIST. HEADWALL
LP
TRAFF BOX
EXIST HEADWALL
EX 24" RCP
PP
GUY
16"W
12"W
12"W
TH
GUY
PP
POLE SIGN
EX. CONC. PAVEMENT
16"W
LP
EX. CONC. PAVEMENT
TEL BOX
PP
80' X 95.6'
51 SPACES TOTAL
MEDICAL 7650SF
51 SP – 1/150SF
16"W
EX. CONC. PAVEMENT
EX 18" RCP
EX 24" RCP
EX 18" RCP
EX 30" RCP
16"W
PP
CO
GUY
PP
EX 8" PVC SS
SSMH
EX 8" PVC SS
PP
TEL BOX
GUY