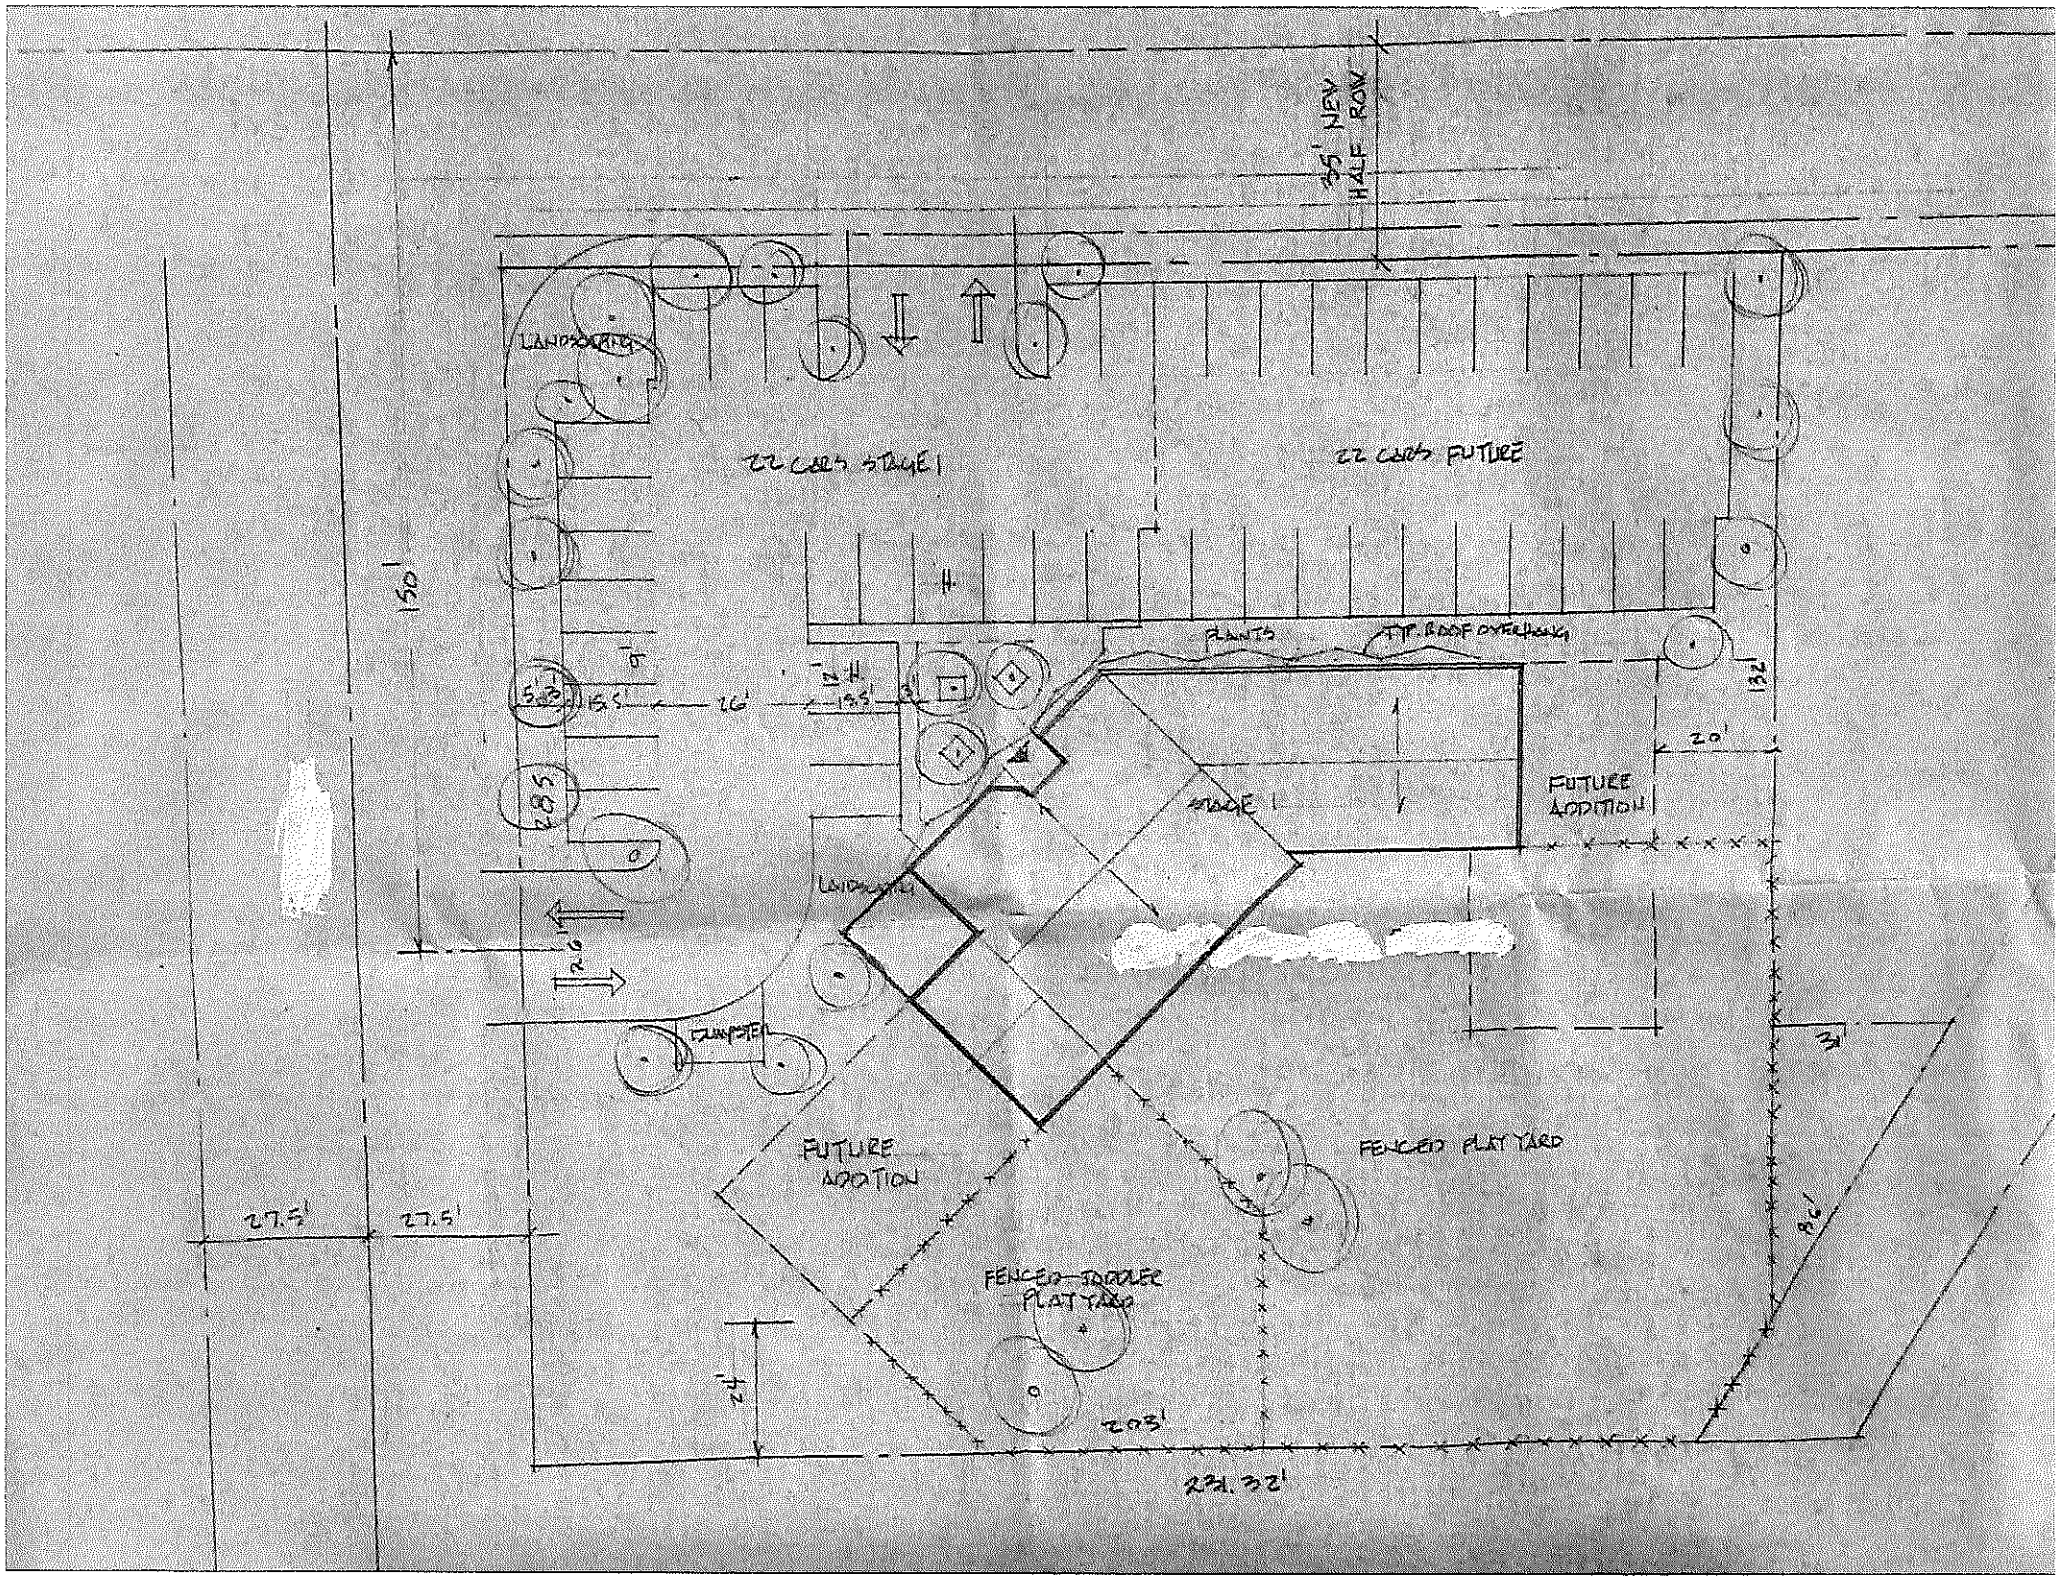

35' NEW HALF ROW
LANDSCAPING
22 CARS STAGE 1
22 CARS FUTURE
150'
PLANTS
TYP. ROOF OVERHANG
132'
20'
FUTURE ADDITION
STAGE 1
LANDSCAPING
DUMPSTER
FUTURE ADDITION
FENCED PLAY YARD
FENCED TODDLER PLAY YARD
27.5'
27.5'
24'
203'
231.32'