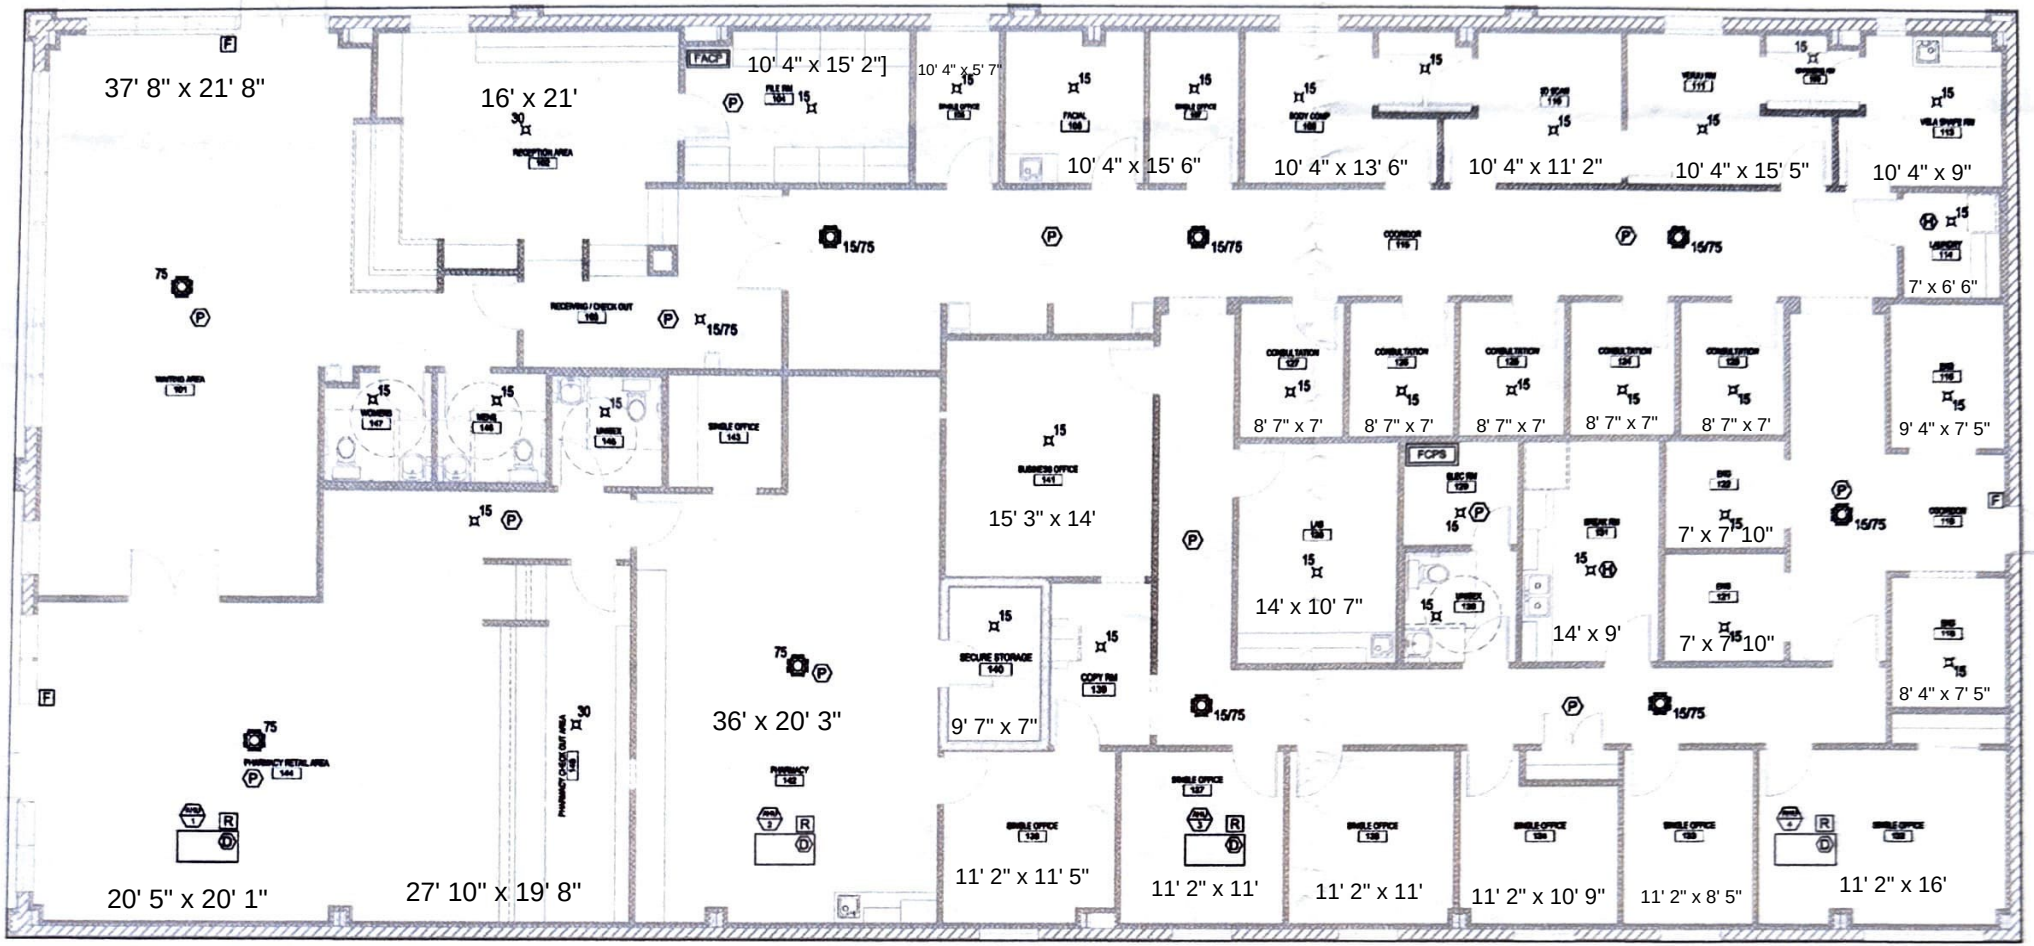

FIRE ALARM PLAN