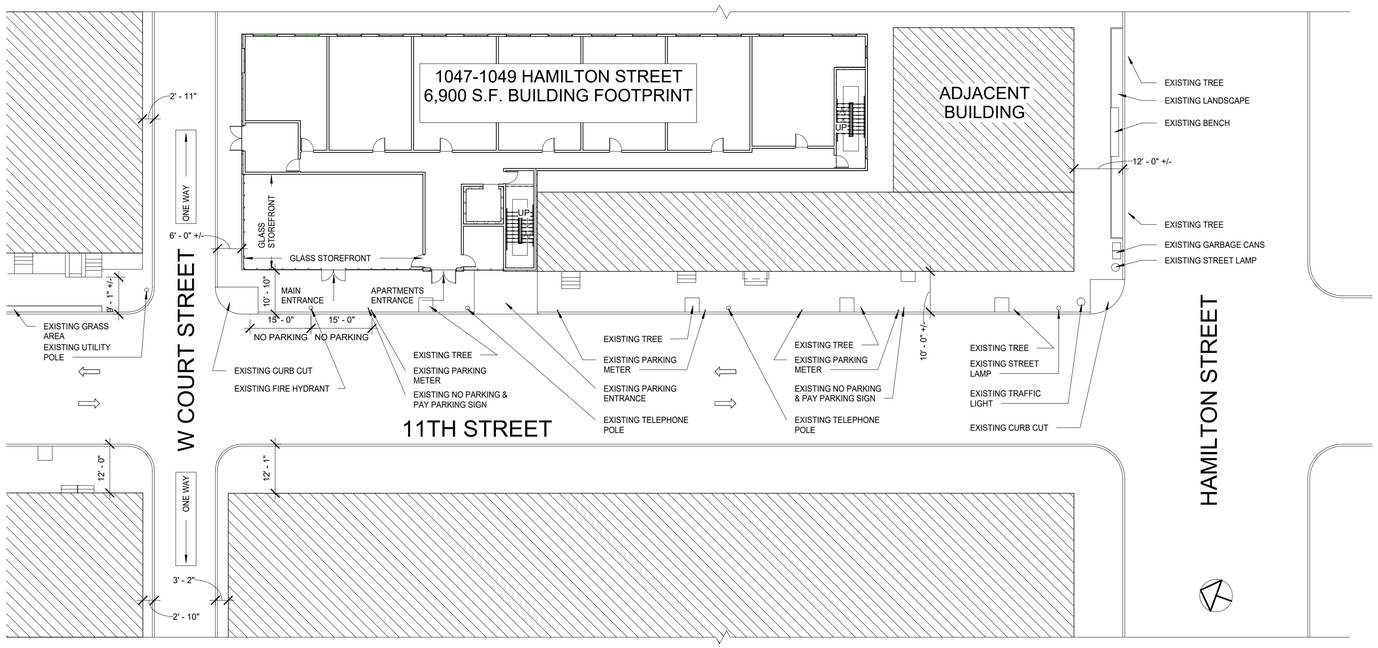

1 / S1.0 SITE PLAN
1/16" = 1'-0"

PHILLIPS & DONOVAN ARCHITECTS, LLC
PhillipsDonovanArchitects.com
P.O. Box 160, 3160 Bedminster Road, Bedminster, PA 18910 Phone: 215-795-2400
210 West Broad Street, Bethlehem, PA 18018 Phone: 610-317-0221

revisions

SITE INFORMATION

NEW 5 STORY APARTMENT BUILDING
1047 - 1049 HAMILTON STREET
ALLENTOWN, PA 18102

dwg. no.: **S1.0**

date: 6/26/2025

drawn by: KEF
checked by: BJS

project no. 23-93R