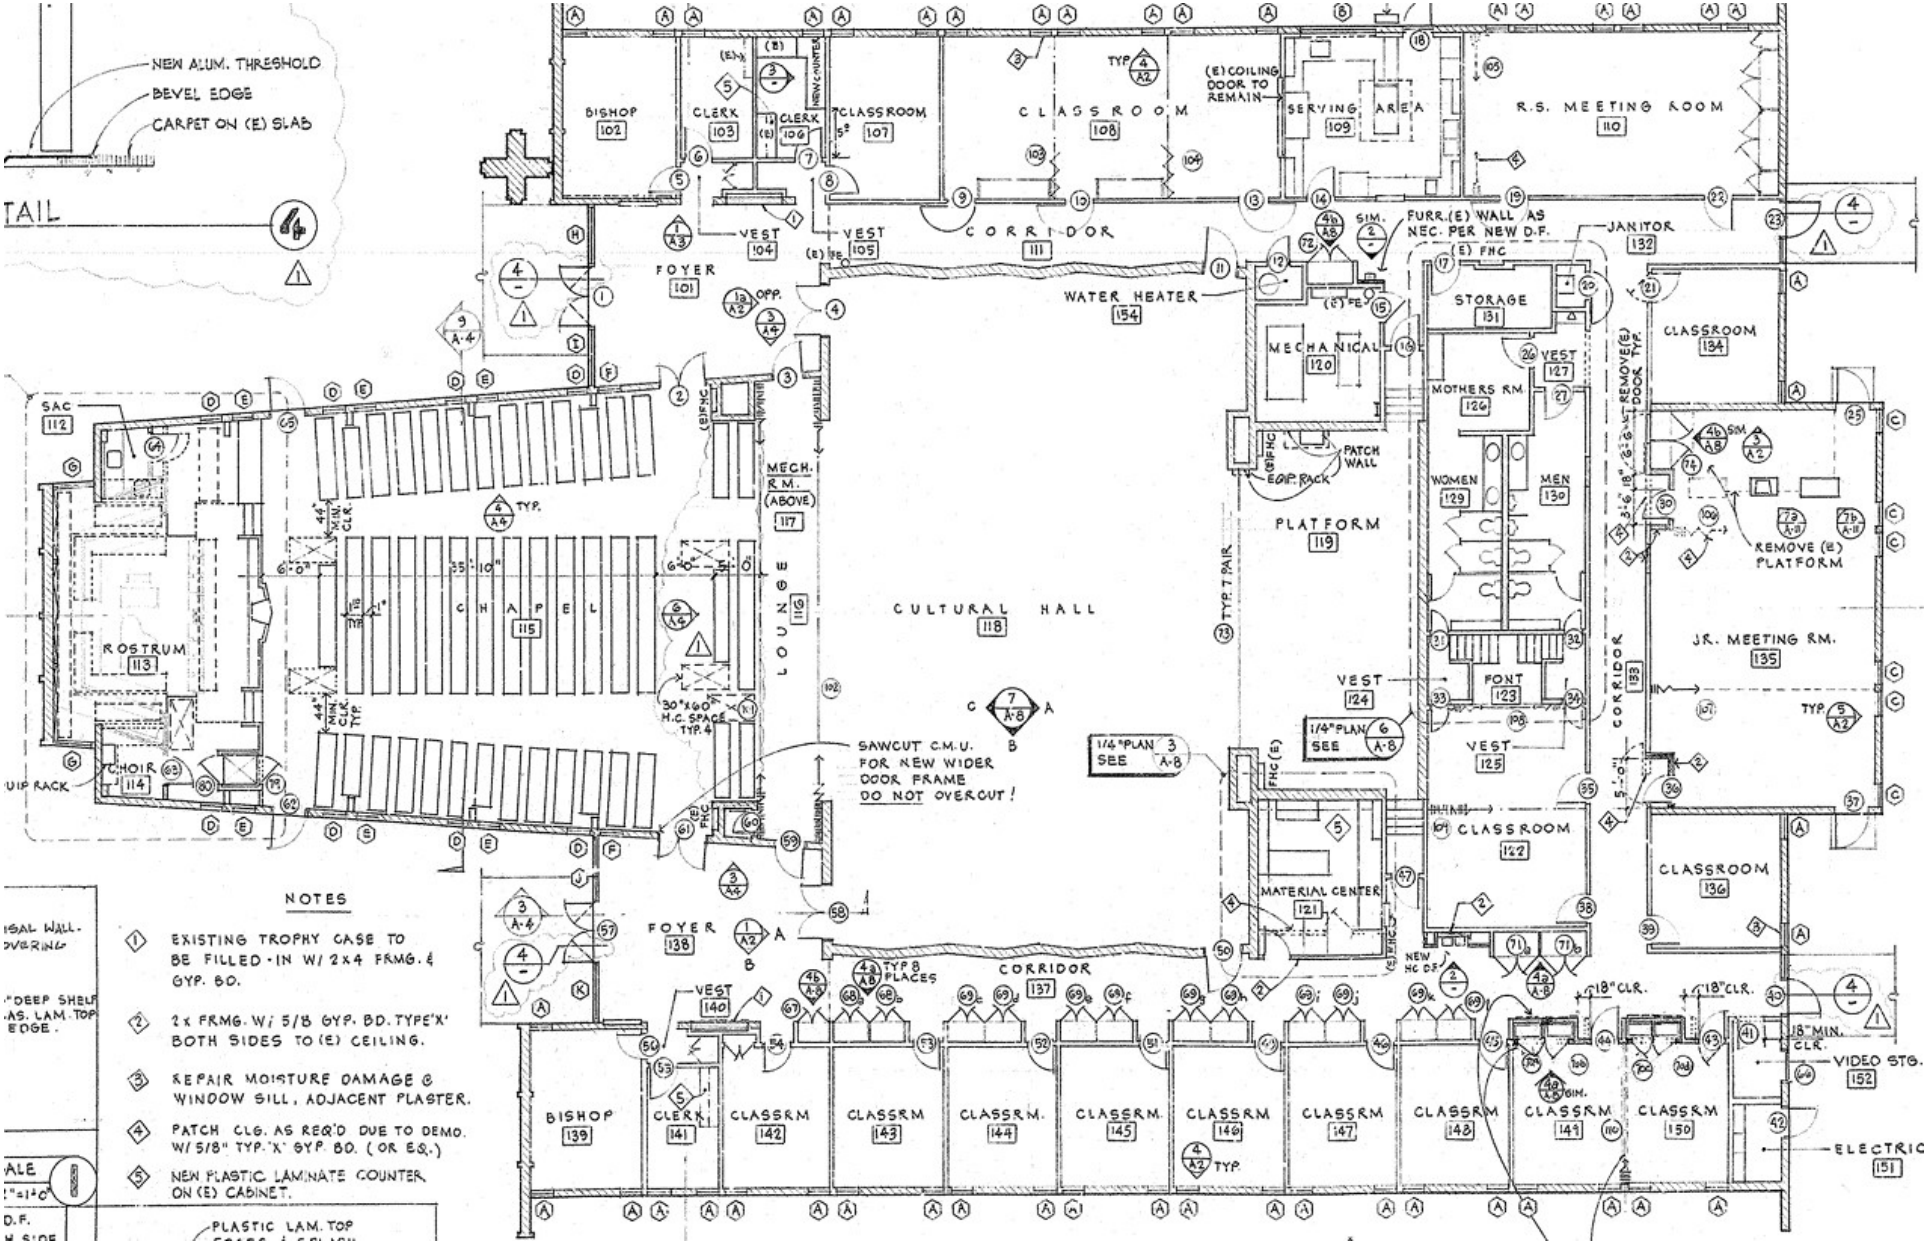
NEW ALUM. THRESHOLD
BEVEL EDGE
CARPET ON (E) SLAB
BISHOP 102
CLERK 103
CLERK 106
CLASSROOM 107
CLASSROOM 108
SERVING AREA 109
R.S. MEETING ROOM 110
(E) COILING DOOR TO REMAIN
CORRIDOR 111
VEST 104
VEST 105
FOYER 101
WATER HEATER 154
FURR. (E) WALL AS NEC. PER NEW D.F.
JANITOR 132
STORAGE 131
MECHANICAL 120
MOTHERS RM. 126
VEST 127
CLASSROOM 134
SAC 112
MECH. RM. (ABOVE) 117
LOUNGE 116
CHAPEL 115
ROSTRUM 113
CHOIR 114
CULTURAL HALL 118
PLATFORM 119
WOMEN 129
MEN 130
PATCH WALL
EQIP. RACK
REMOVE (E) PLATFORM
JR. MEETING RM. 135
CORRIDOR 133
FONT 123
VEST 124
VEST 125
CLASSROOM 122
CLASSROOM 136
MATERIAL CENTER 121
SAWCUT C.M.U. FOR NEW WIDER DOOR FRAME DO NOT OVERCUT!
30"x60" H.C. SPACE TYP.
FOYER 138
CORRIDOR 137
VEST 140
BISHOP 139
CLERK 141
CLASSRM 142
CLASSRM 143
CLASSRM 144
CLASSRM 145
CLASSRM 146
CLASSRM 147
CLASSRM 148
CLASSRM 149
CLASSRM 150
VIDEO STG. 152
ELECTRIC 151
NOTES
1 EXISTING TROPHY CASE TO BE FILLED-IN W/ 2x4 FRMG. & GYP. BD.
2 2x FRMG. W/ 5/8 GYP. BD. TYPE 'X' BOTH SIDES TO (E) CEILING.
3 REPAIR MOISTURE DAMAGE @ WINDOW SILL, ADJACENT PLASTER.
4 PATCH CLG. AS REQ'D DUE TO DEMO. W/ 5/8" TYP. 'X' GYP. BD. (OR EQ.)
5 NEW PLASTIC LAMINATE COUNTER ON (E) CABINET.