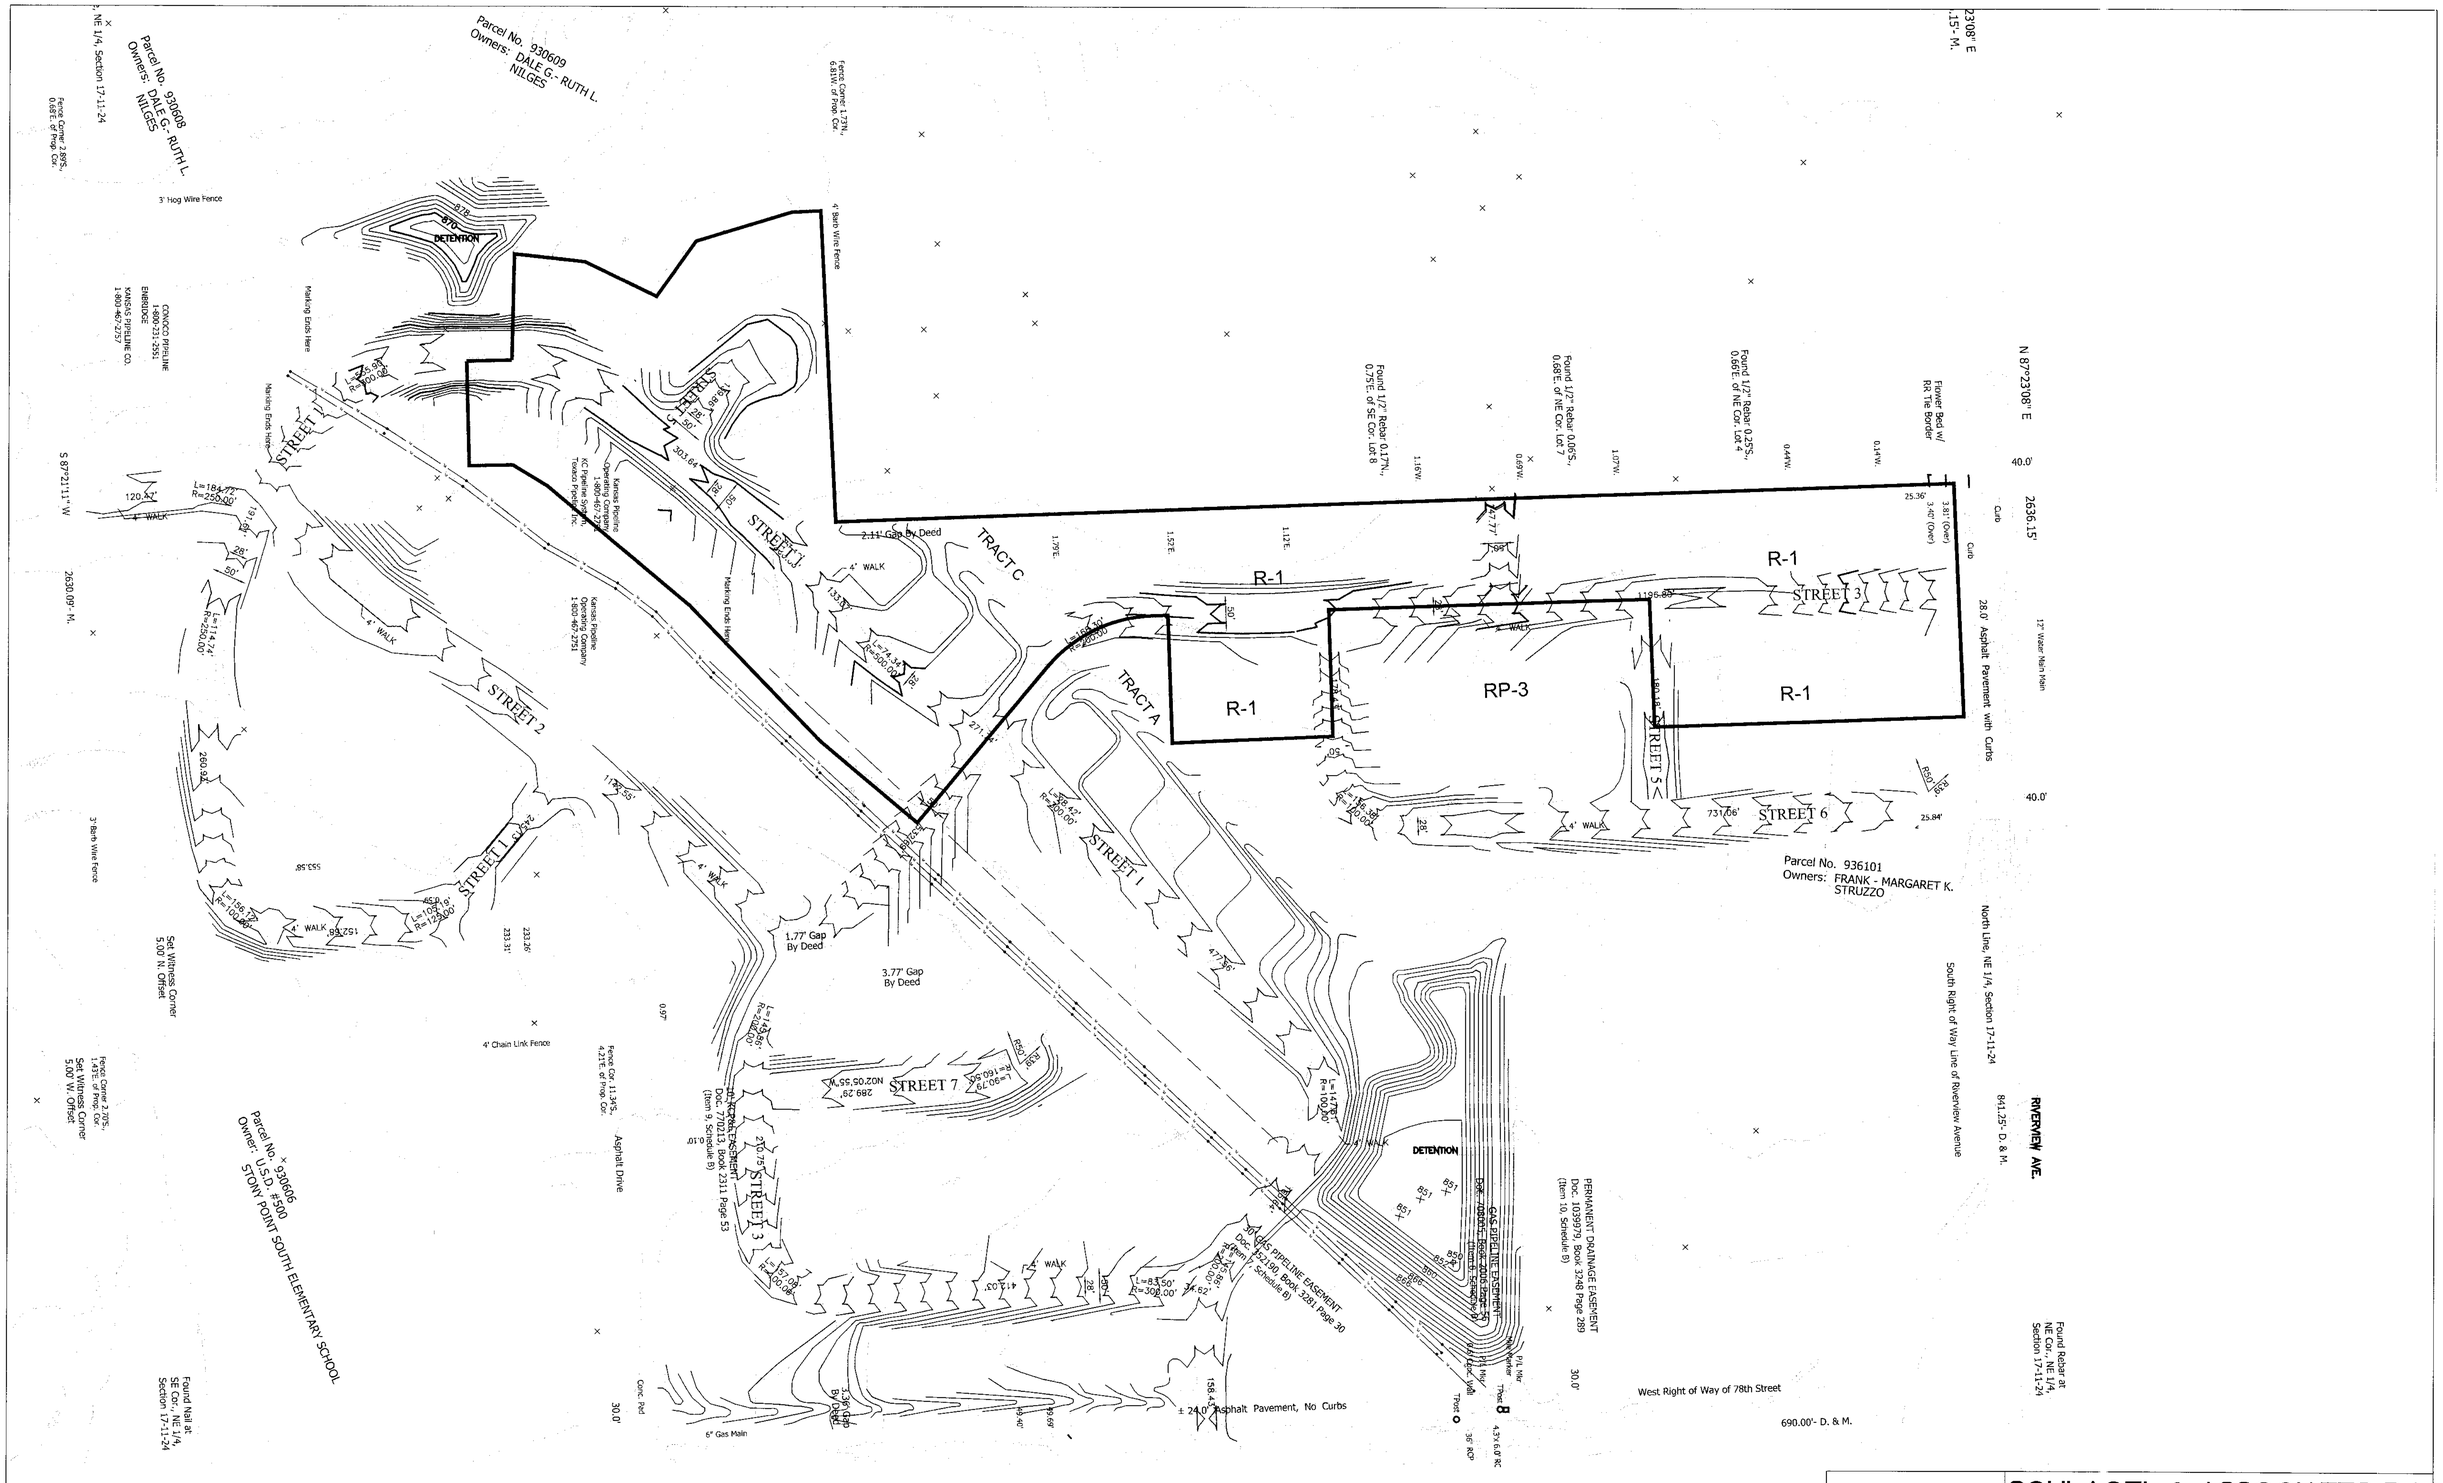

REV.	REV. 3-21-06	DRAWN BY
REV.	REV.	PROJ. NO. 04-[illegible]64

SCHLAGEL & ASSOCIATES, P.A.
PLANNERS • ENGINEERS • SURVEYORS
LANDSCAPE ARCHITECTS
1[illegible]20 WEST 107TH STREET, LENEXA, KANSAS 66215
Phone (913) 492-5158 • Fax: (913) 492-8400

DATE 9-1-[illegible]5
DESIGN DM

STONY POINT
PRELIMINARY PLAT
GRADING PLAN

SHEET NO. 2 OF 2