THIS DRAWING OR DOCUMENT AND INFORMATION SET FORTH HEREIN ARE THE PROPERTY OF SIONAS ARCHITECTURE, PC AND SHALL NOT BE USED OR DISCLOSED EXCEPT IN ACCORDANCE WITH WRITTEN PERMISSION.

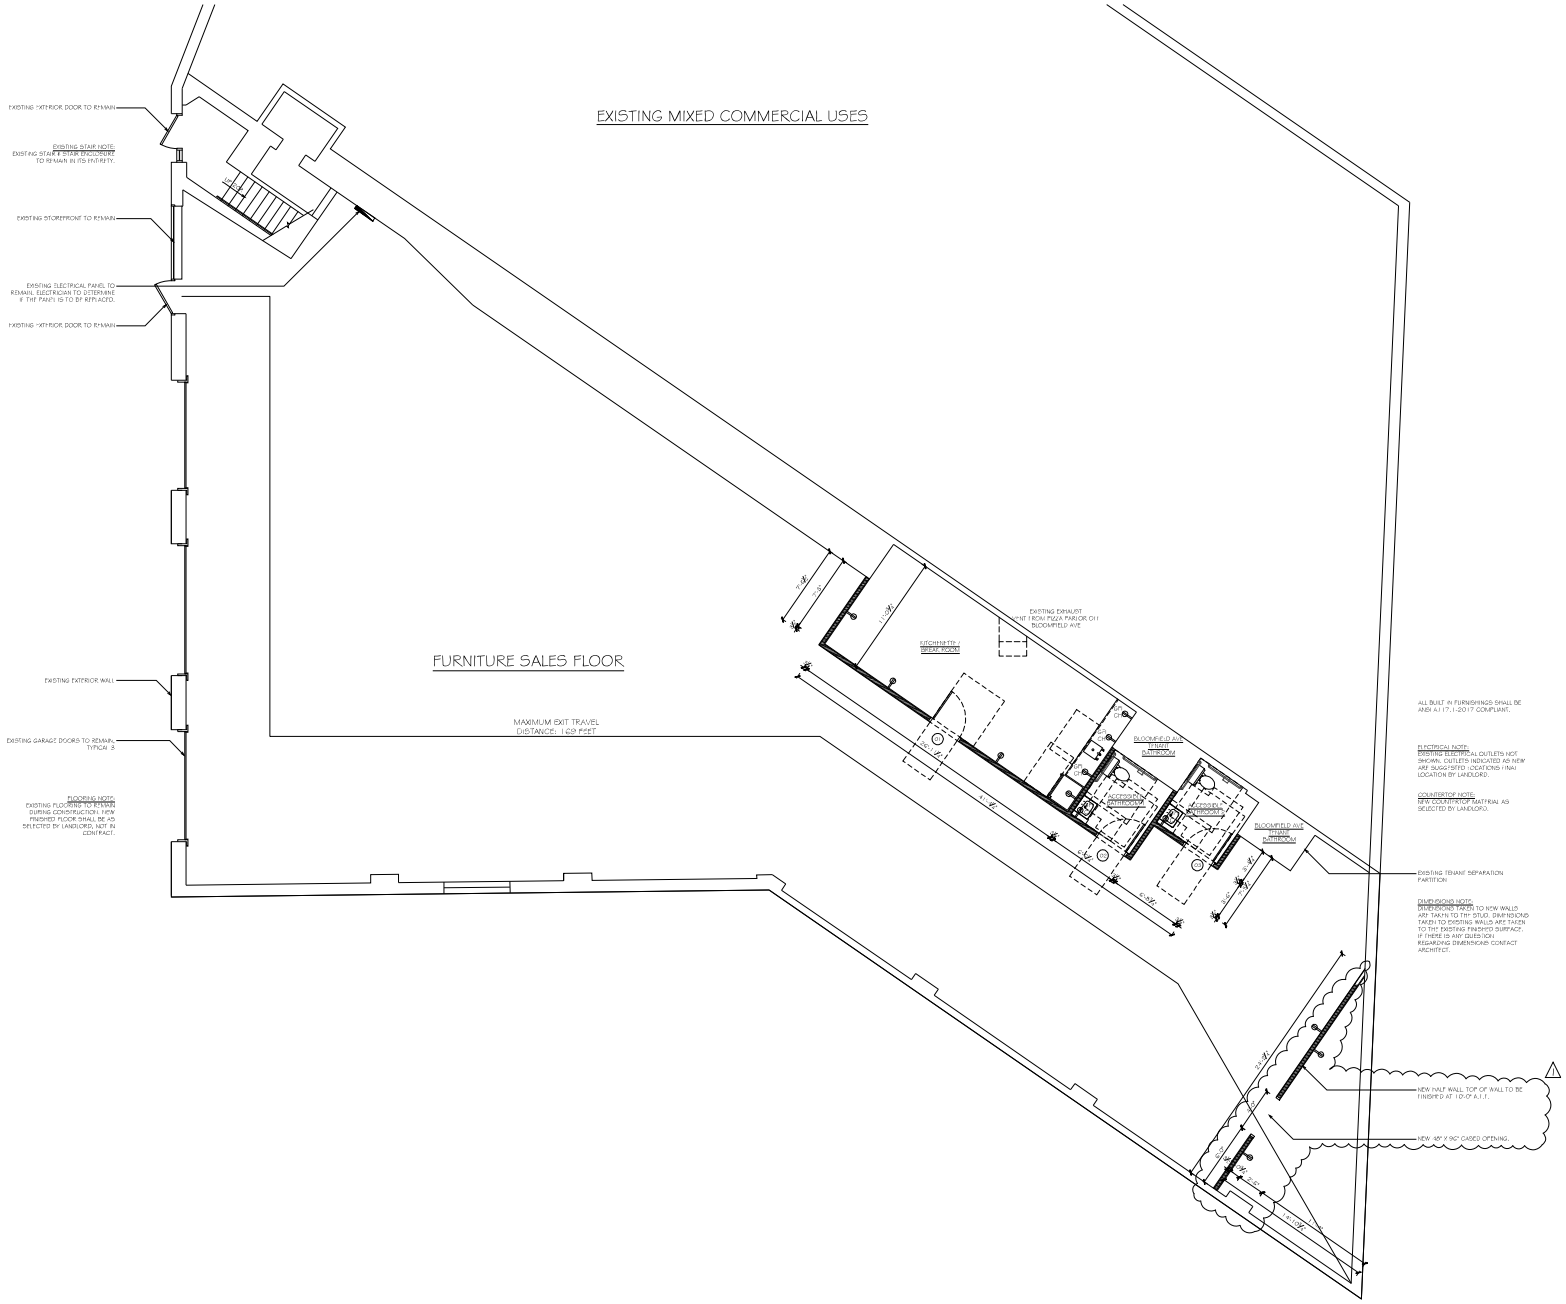

TENANT FITOUT

5 SOUTH WILLOW STREET
MONTCLAIR, NEW JERSEY

N.J. AIO 8638 R.A.
N.Y. 018787-1 R.A.
N.J. ABO 0025 R.L.A.
N.J. LIO 3426 P.P.

Sionas Architecture, P.C.
ARCHITECTURE + LANDSCAPE ARCHITECTURE + PLANNING
8 Hillside Avenue, Suite 208 Montclair, NJ 07042 (973) 783-2958
www.SionasArchitecture.com

NO.	DATE	REVISIONS
1	2023-01-06	TENANT REVISIONS

PROPOSED PLAN

PROJECT No. 21062-A

DATE: 2022-12-21

SHEET NO.

A102