Wednesday, August 2, 2017 2:05:15 PM
####

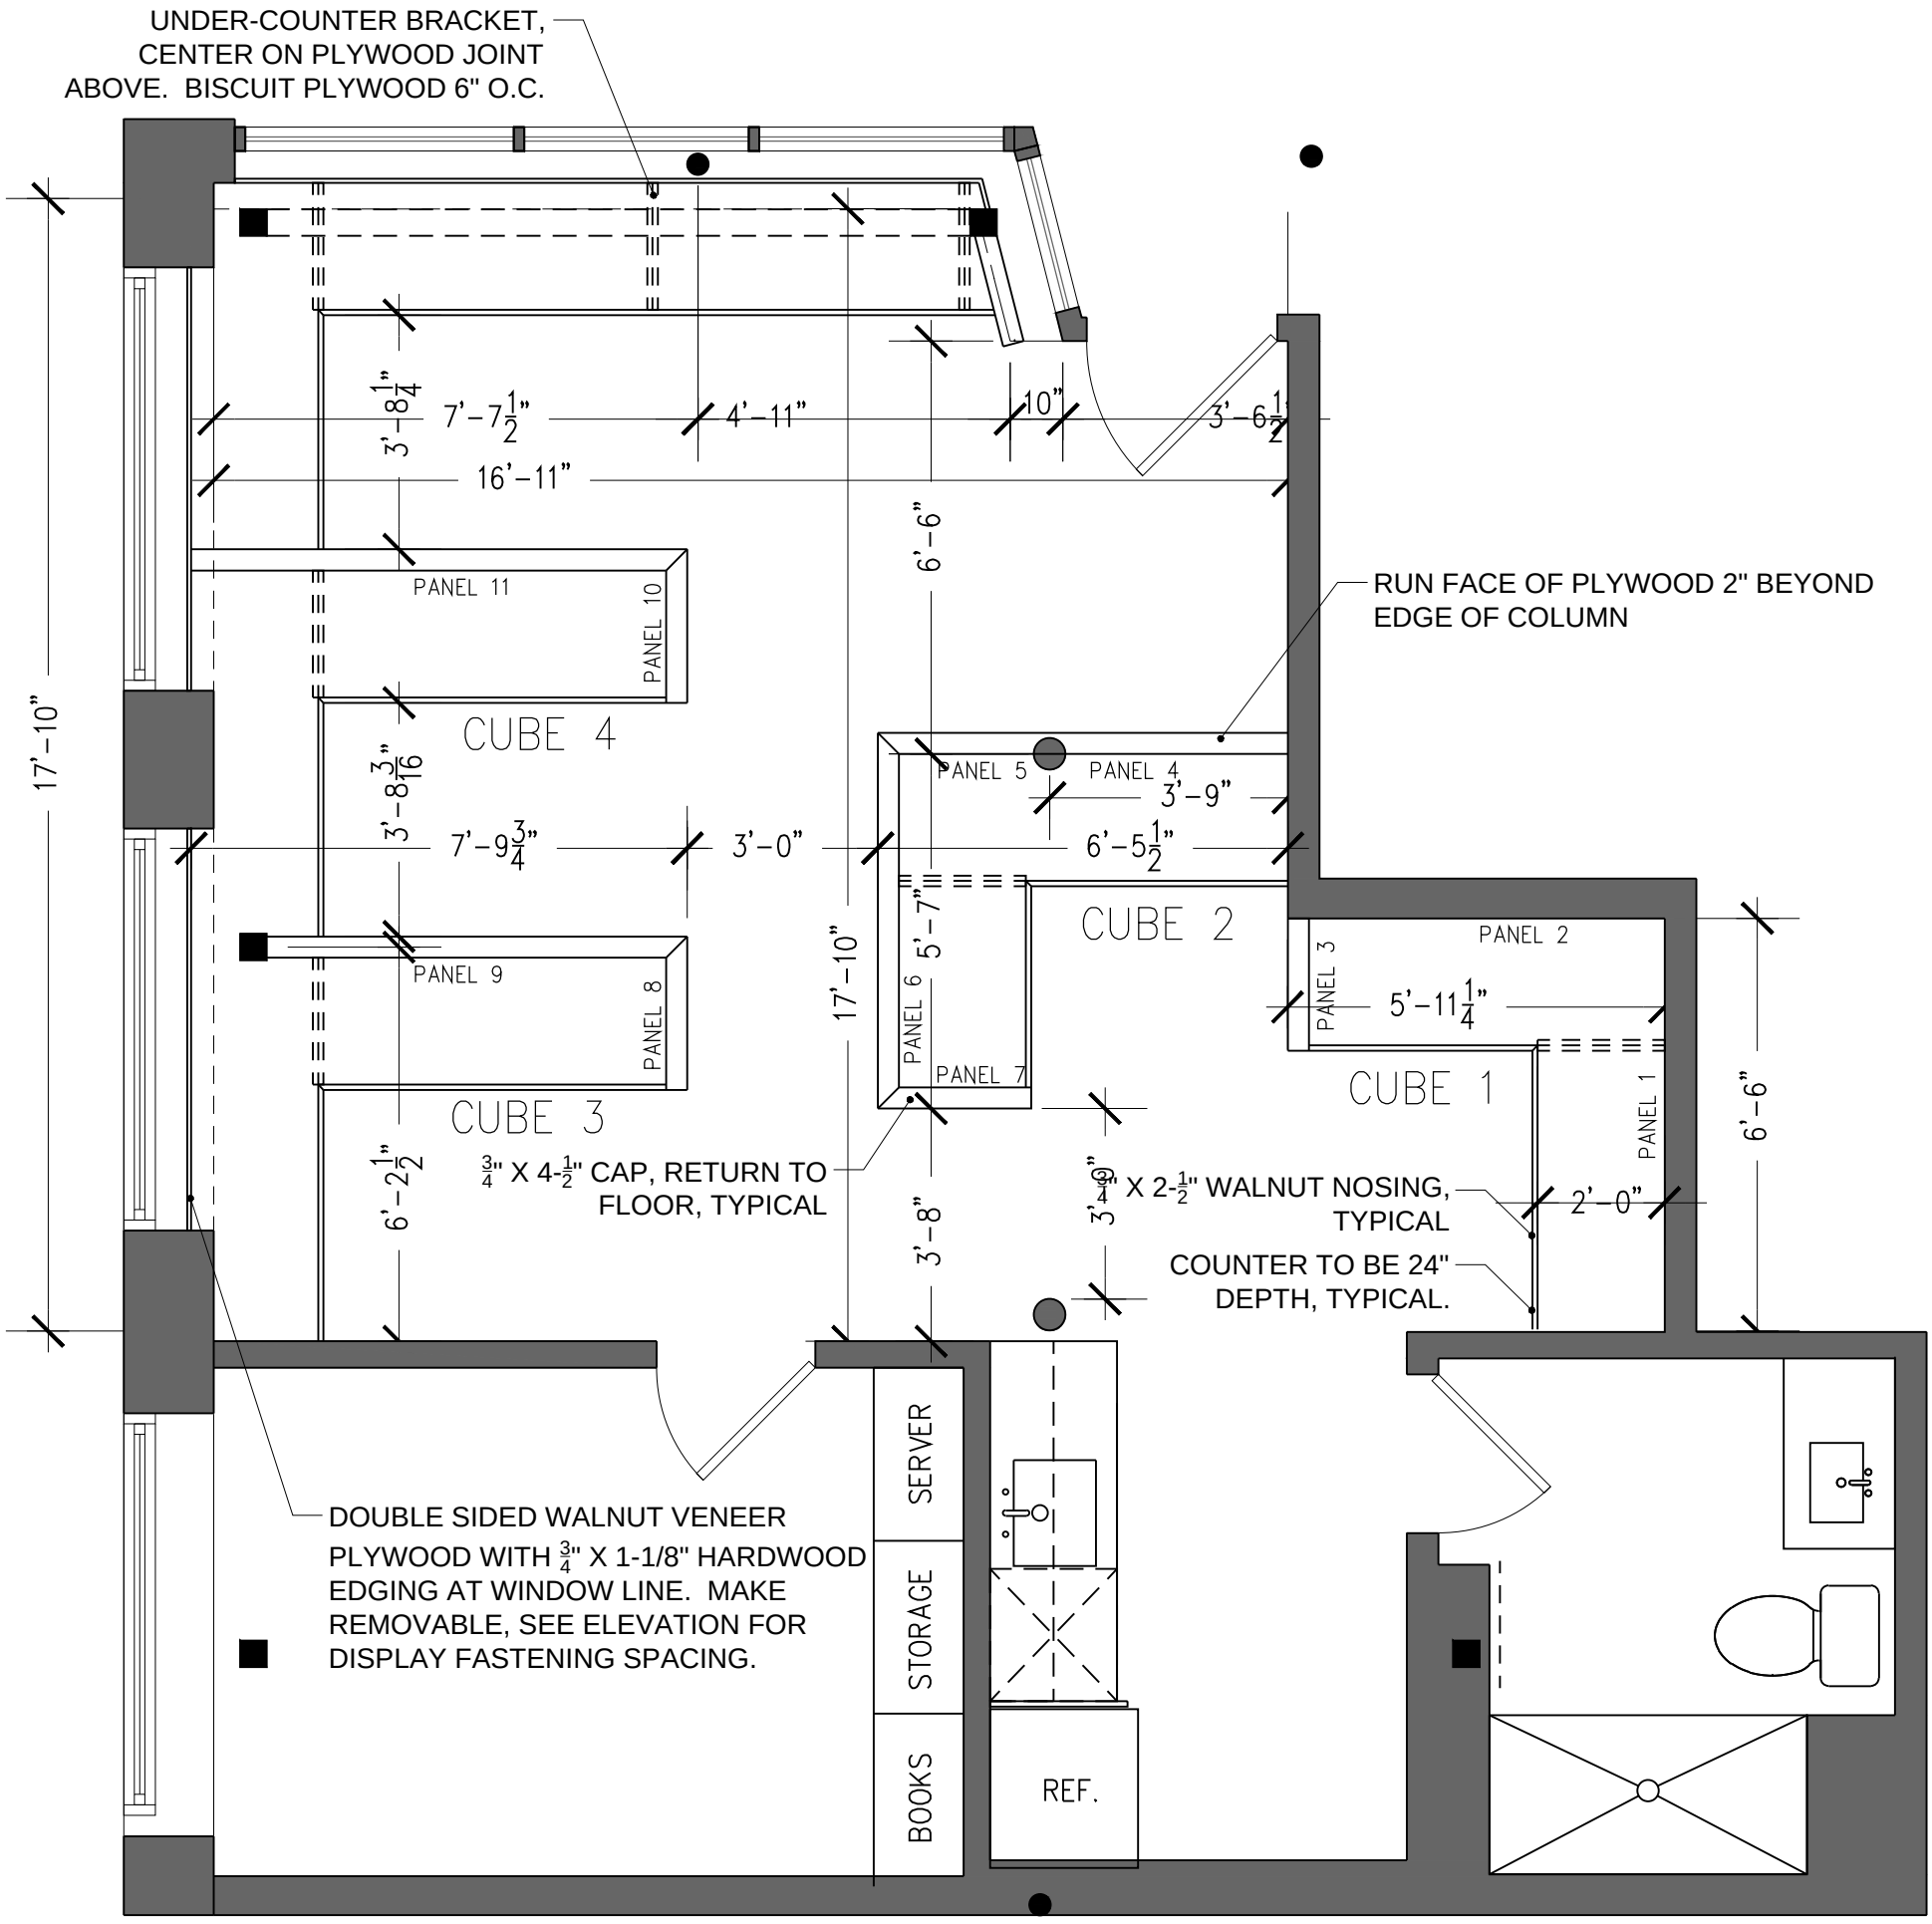

1 ENLARGED OFFICE FLOOR PLAN

SCALE: NOT TO SCALE

PERPETUAL
ARCHITECTURE CONSTRUCTION DEVELOPMENT
P: 617.515.6930
F: 253.323.9574
E: tm@perpetualre.com

Project: 659 Massachusetts Avenue / 6 Parmelee Street

Title: ENLARGED OFFICE FLOOR PLAN

Ref Dwg:

Date: 04.29.2016

Project #:

Revision:

Scale:

ASK:

O-1