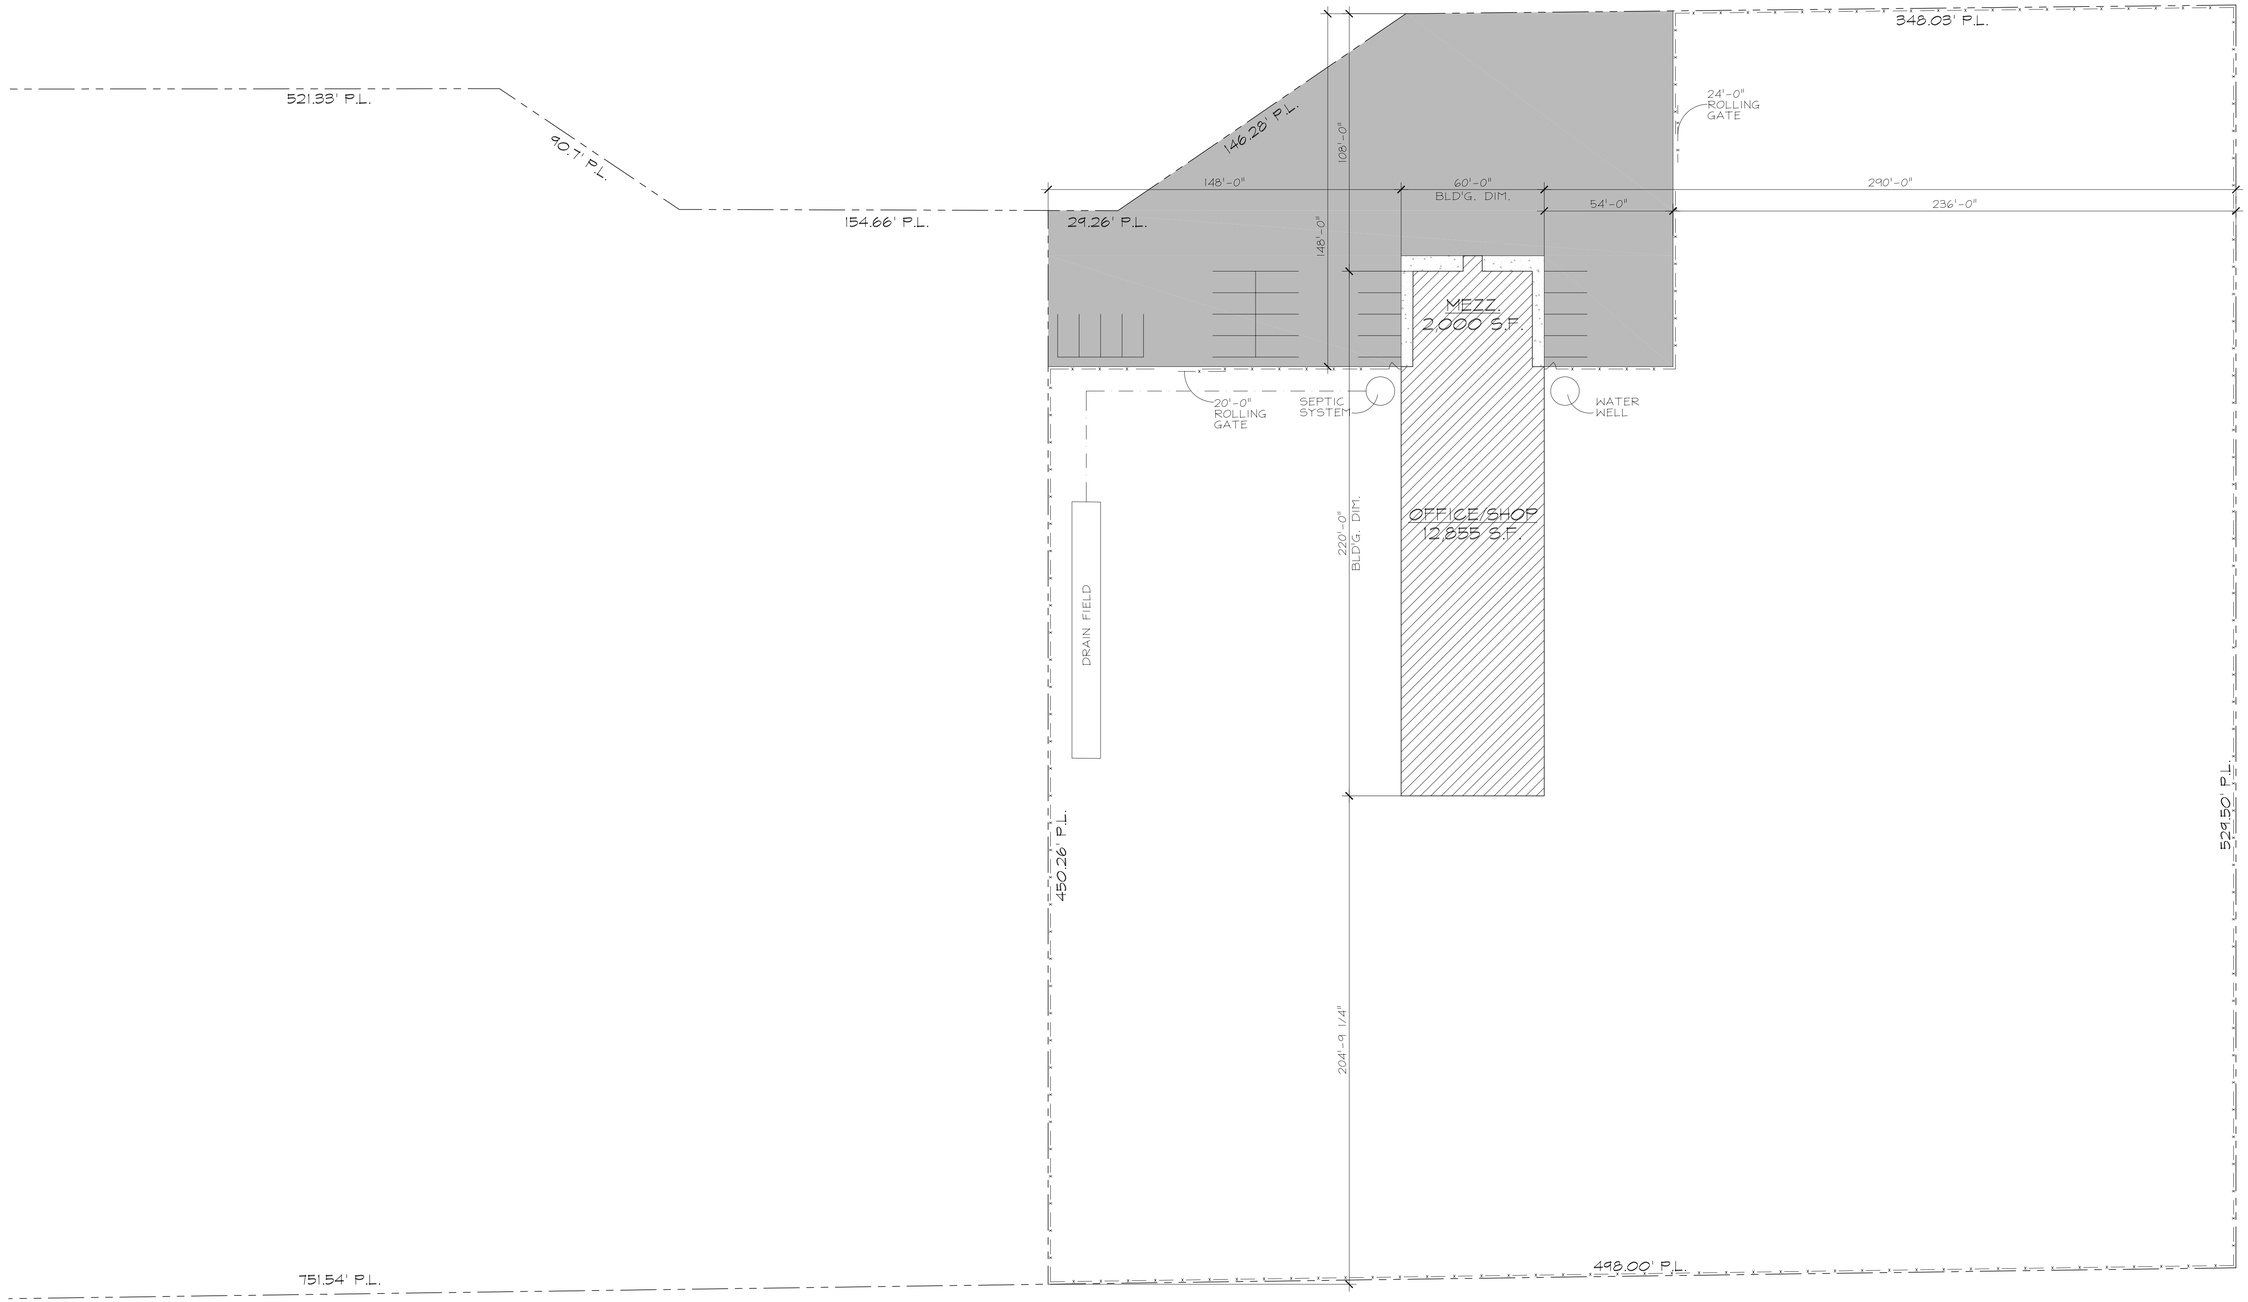

A SITE PLAN
NOTE 1" = 30'-0"

NEW SHOP/OFFICE FOR:

INVEST TEXAS

W. COUNTY RD. 72

MIDLAND TEXAS

JOB # JM25053

DATE ISSUED MAY 25, 2025
REVISED:

DRAWN BY: JAM
DRAFTSMAN/DESIGNER

THE GENERAL CONTRACTOR/CONSTRUCTION MANAGER AND/OR ALL SUBCONTRACTORS OR THEIR REPRESENTATIVES WORKING FROM THESE PLANS AND SPECIFICATIONS SHALL NOT SCALE INFORMATION FROM SAID DRAWINGS, BUT MUST CONTACT THE DESIGNER REGARDING MEASUREMENTS, IF SUCH MEASUREMENTS DO NOT APPEAR CORRECT OR ADD UP CORRECTLY TO THE INDICATED SIZE. IT SHALL ALSO BE THE RESPONSIBILITY OF THE G.C./C.M. AND THE SUBCONTRACTORS TO READ ALL NOTES AND TEXT ON THE DRAWINGS PRIOR TO BIDDING AND OR PROCEEDING WITH ANY WORK. THE G.C./C.M. SHALL COORDINATE ANY DISCREPANCIES BETWEEN SUBCONTRACTORS PRIOR TO PROCEEDING WITH ANY WORK AND CONTACT THE DESIGNER REGARDING SAID DISCREPANCIES PRIOR TO INSTALLATION OF ANY CONSTRUCTION MATERIALS.

© COPYRIGHT, J.M DRAFTING & DESIGN
PROFESSIONAL CONSULTANT INSTRUMENTS
EXTENDING TO DERIVATIVE PLANS,
IS INTENDED TO INTERCHANGE AND
IS APPLICABLE TO INTERCHANGE AND
AND PROVIDES FOR SPECIFIC
STATUTORY DAMAGES BOTH
CIVIL AND CRIMINAL UNAUTHORIZED
REPRODUCTION IS PROHIBITED &
STRICTLY PROHIBITED AND FORBIDDEN.

BY:
DRAFTING & DESIGN
P.O. BOX 7452 MIDLAND, TX. 79708
C: (432) 425-5297
E-MAIL: jmertink@gmail.com

SHEET NO. S-1 OF 15 SHEETS