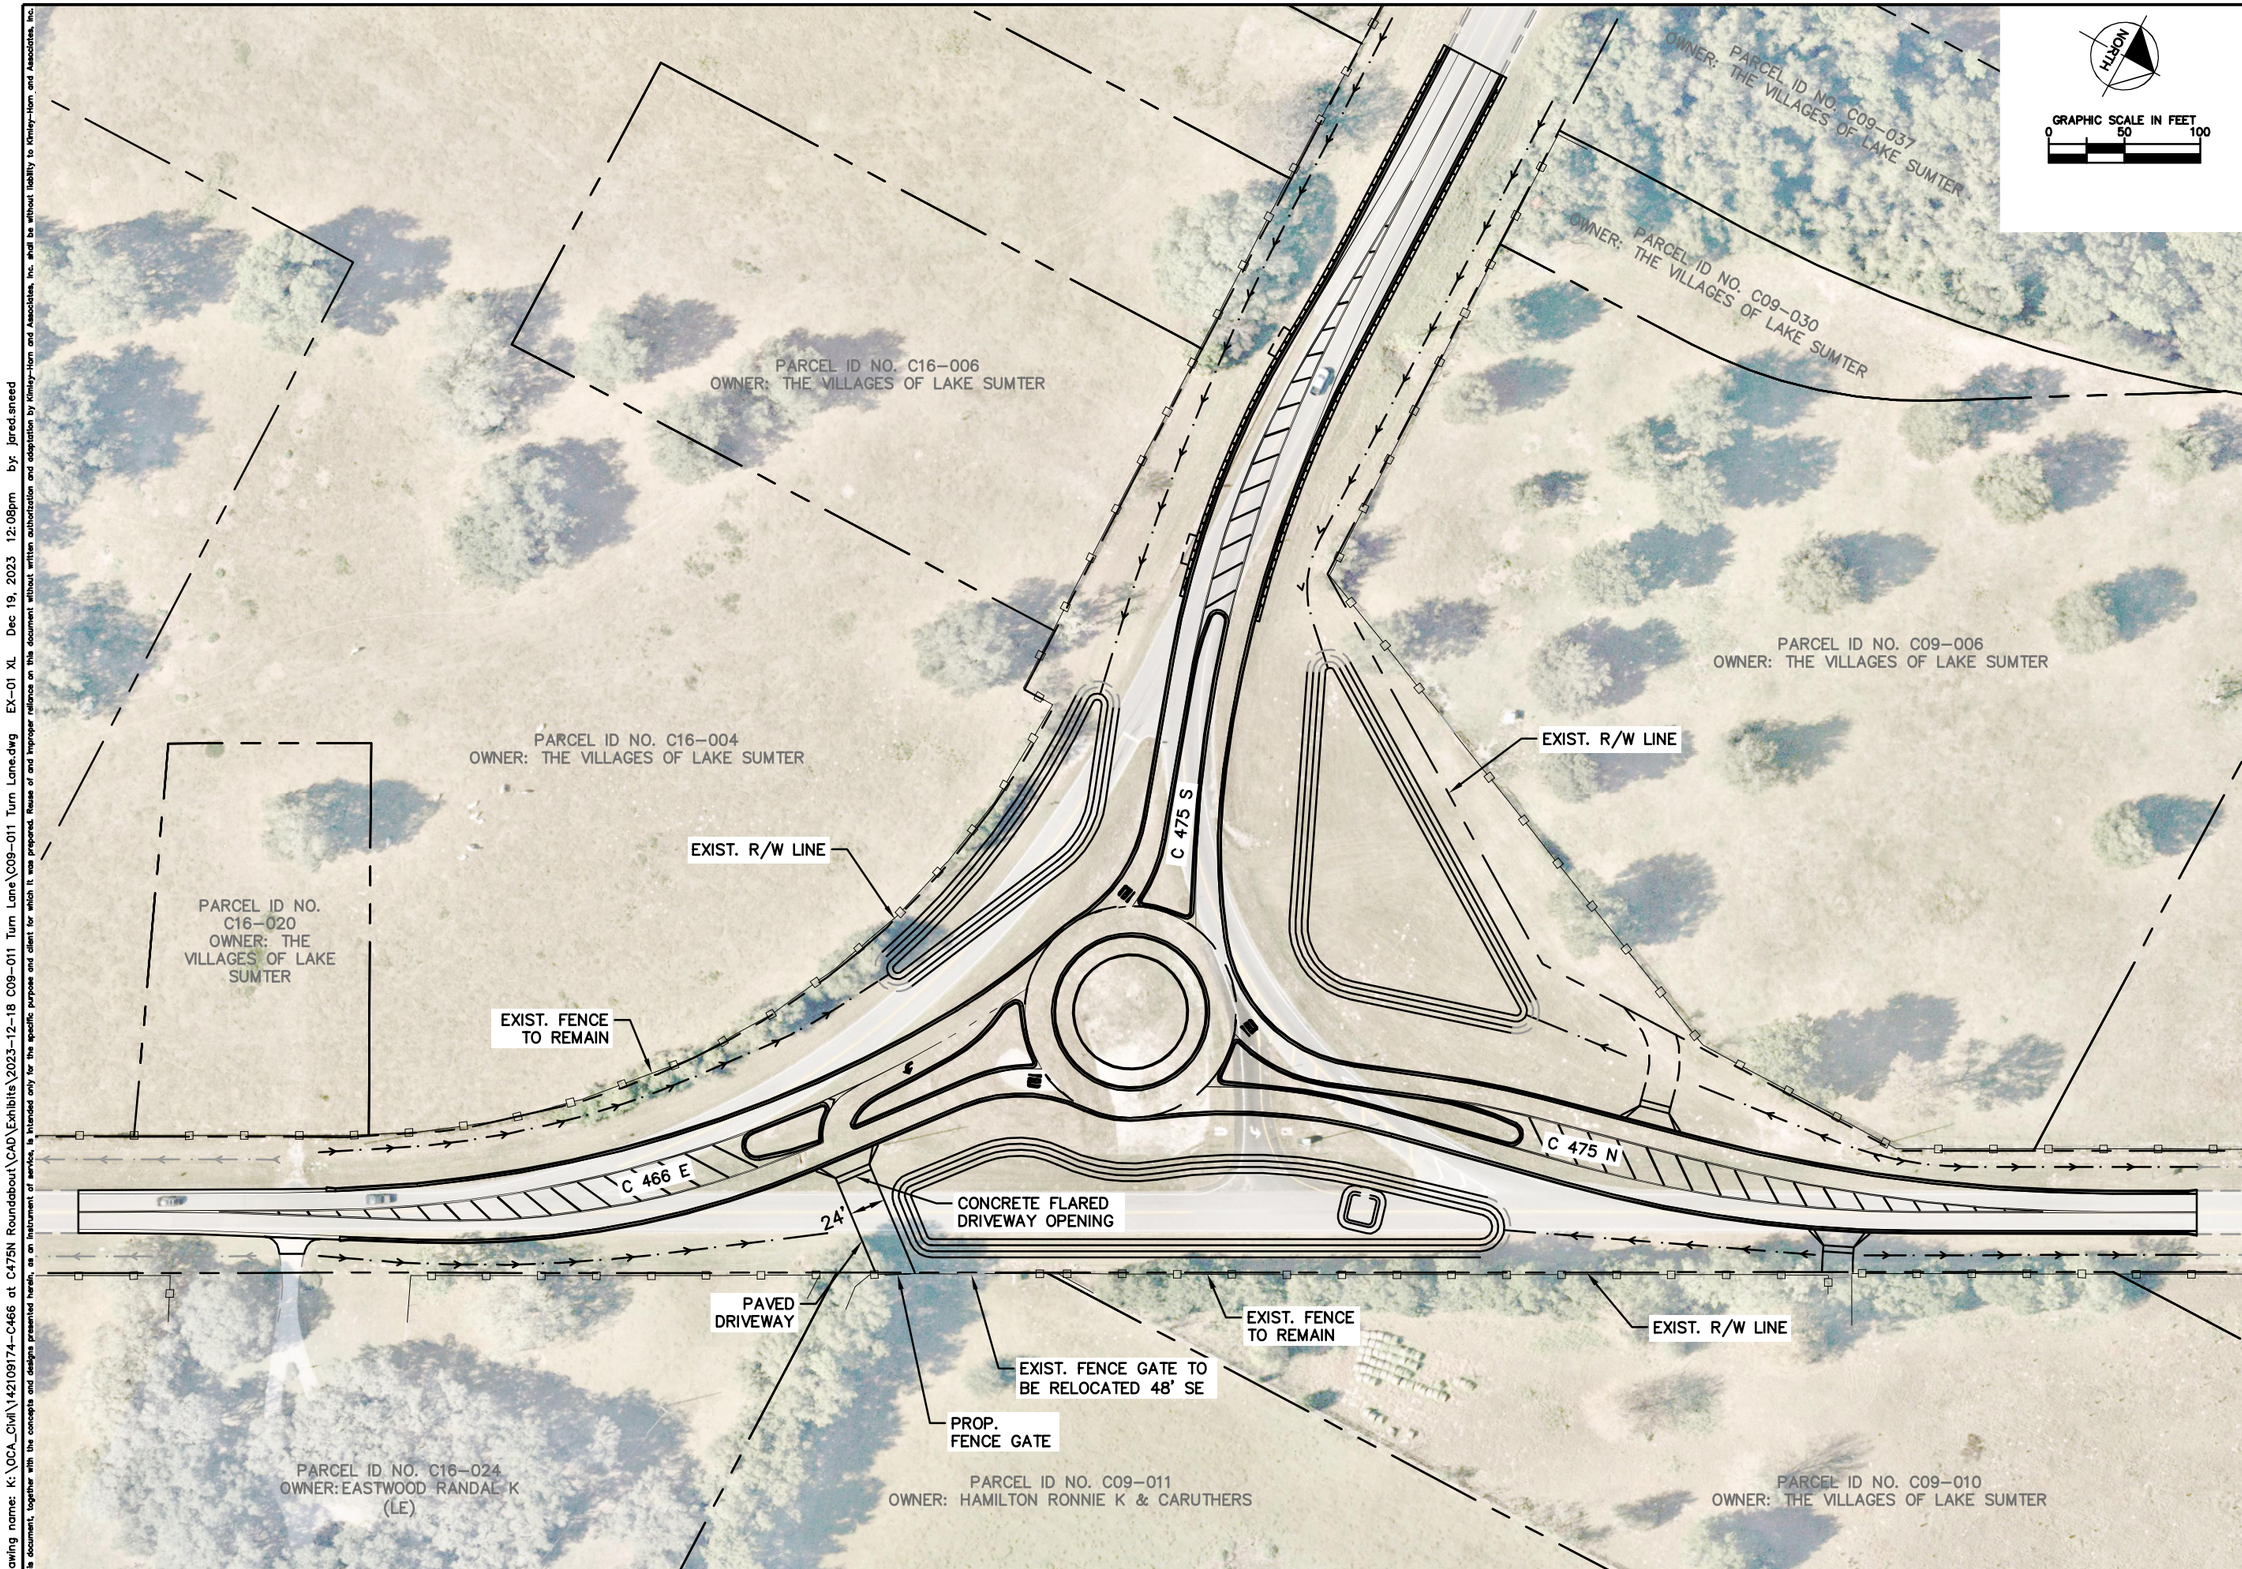

No.	REVISIONS	DATE	BY

Kimley»Horn

© 2023 KIMLEY-HORN AND ASSOCIATES, INC.
1700 SE 17TH STREET, SUITE 200, OCALA, FL 34471
PHONE: 352-438-3000
WWW.KIMLEY-HORN.COM REGISTRY 35106

LICENSED PROFESSIONAL
MOHAMMAD A. ANSARI, P.E.
FLORIDA LICENSE NUMBER 86833

KHA PROJECT 142109174
DATE DECEMBER 2023
SCALE AS SHOWN
DESIGNED BY KHA
DRAWN BY KHA
CHECKED BY KHA

C09-011 TURN LANE EXHIBIT

C 466 AT C 475N ROUNDABOUT

PREPARED FOR
SUMTER COUNTY BOARD OF COUNTY COMMISSIONERS
SUMTER COUNTY FLORIDA

SHEET NUMBER
EX-01

THE OFFICIAL RECORD OF THIS SHEET IS THE ELECTRONIC FILE DIGITALLY SIGNED AND SEALED UNDER RULE 61G15-23.004, F.A.C.

Drawing name: K:\OCA_Civil\142109174-C466 at C475N Roundabout\CAD\Exhibits\2023-12-18 C09-011 Turn Lane\C09-011 Turn Lane.dwg EX-01 XL Dec 19, 2023 12:08pm by: jared.sneed
This document, together with the concepts and designs presented herein, as an instrument of service, is intended only for the specific purpose and client for which it was prepared. Reuse of and improper reliance on this document without written authorization and adaptation by Kimley-Horn and Associates, Inc. shall be without liability to Kimley-Horn and Associates, Inc.