ARCH E1 - 30X42

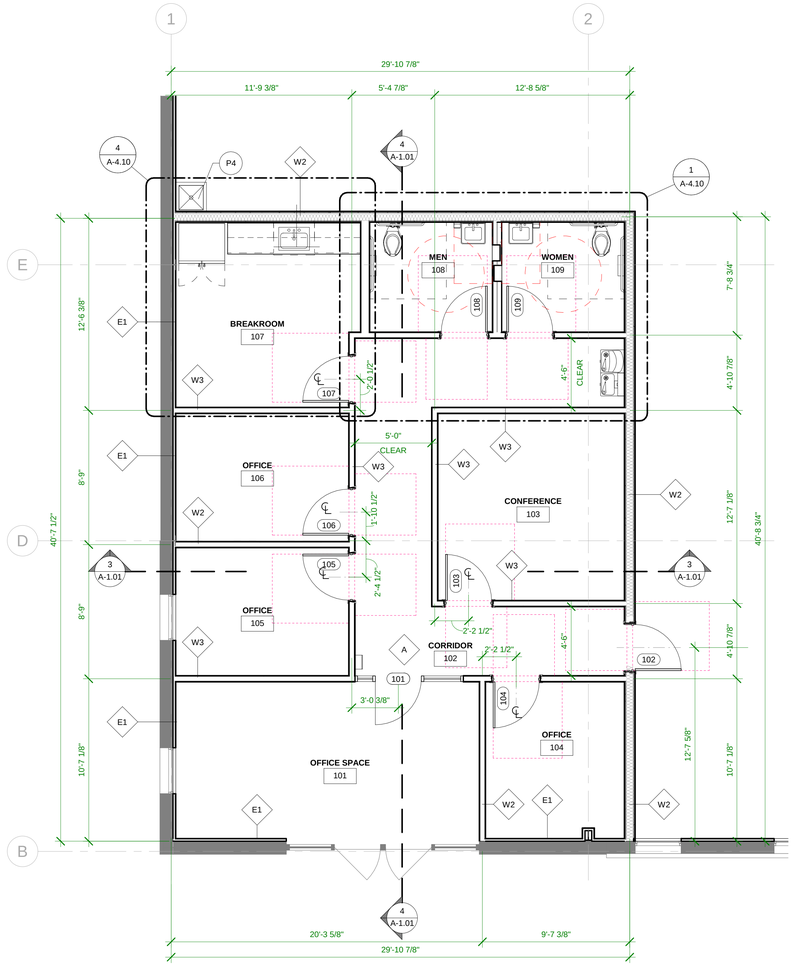

2 ENLARGED DIMENSION PLAN
1/4" = 1'-0"

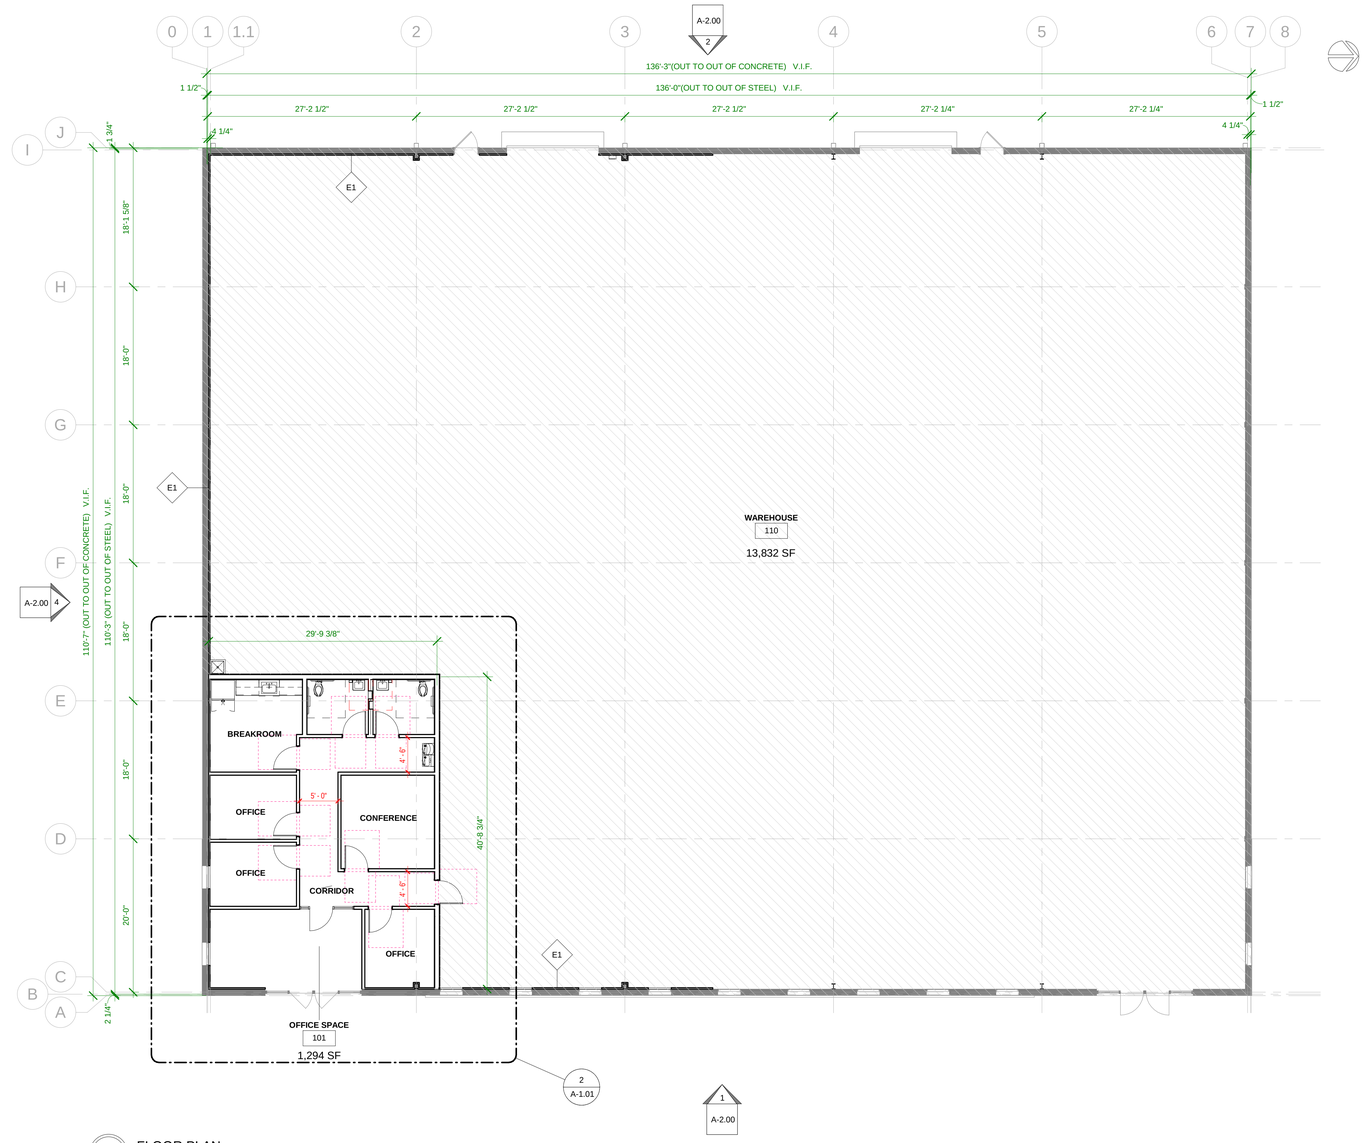

1 FLOOR PLAN
1/8" = 1'-0"

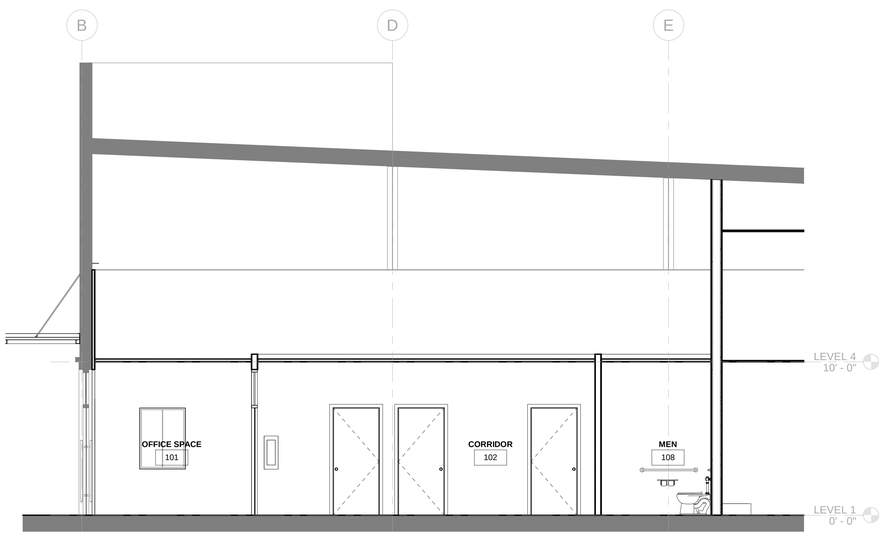

4 BUILDING SECTION 01
1/4" = 1'-0"

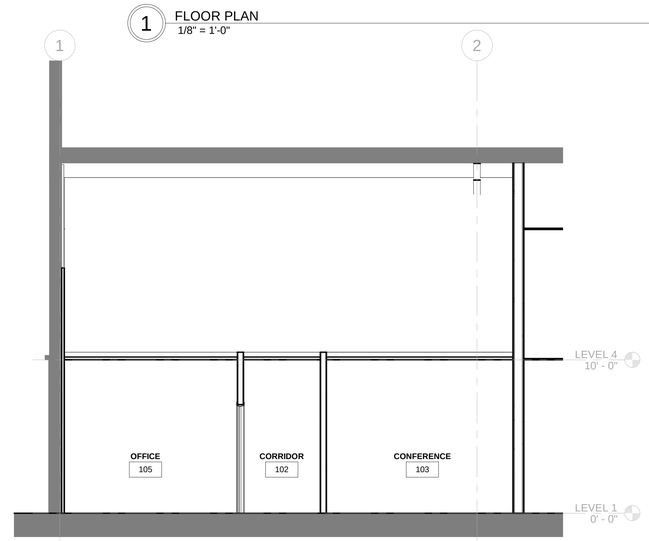

3 BUILDING SECTION 02
1/4" = 1'-0"

GENERAL NOTES

1. ALL WORK TO BE DONE IN STRICT ACCORDANCE WITH ALL APPLICABLE STATE, LOCAL, AND FEDERAL CODES AND ORDINANCES.
2. ALL HARDWARE TO BE MOUNTED IN FULL COMPLIANCE WITH ALL APPLICABLE CODE REQUIREMENTS.

SCALE: 1/8" = 1'

0' 8' 16' 24' 32' 40' 48'

FLOOR PLAN LEGEND

1 / A101	FLOOR PLAN DETAIL	1 / A101 / 1	EXTERIOR ELEVATIONS
1 / A-0.00	BUILDING SECTION	1 / A101 / 1	INTERIOR ELEVATIONS
NAME	DOOR TAG	1i	WALL TAG
Name	WINDOW TAG	?	KEYNOTE

H4 ARCHITECTS + ENGINEERS
H4ARCHITECTS.COM
25215 OAKHURST DR
SPRING, TEXAS 77386
281.528.8984
TX-F-16795

ALL DRAWINGS AND SPECIFICATIONS ISSUED AS PART OF THE SERVICES RENDERED BY H4 ARCHITECTS & ENGINEERS ARE THE PROPERTY OF H4 ARCHITECTS & ENGINEERS. ANY REPRODUCTION OR THE DRAWINGS AND/OR SPECIFICATIONS IN WHOLE OR IN PART, OR THE USE OF THE DESIGNS SHOWN ON THE DRAWINGS FOR ANY OTHER PROJECT IS STRICTLY PROHIBITED WITHOUT THE WRITTEN CONSENT OF H4 ARCHITECTS & ENGINEERS. © 2020 H4 ARCHITECTS + ENGINEERS

THIS DOCUMENT IS RELEASED FOR THE PURPOSE OF INTERIM REVIEW UNDER THE AUTHORITY OF

H4 ARCHITECTS
J. ALLAN HENSLEY, JR., ARCHITECT
#19745 ON **12.02.2024**

IT IS NOT TO BE USED FOR BIDDING OR CONSTRUCTION

RICHEY ROAD BUILDING A OFFICE BUILD OUT

4551 E RICHEY ROAD BUILDING A SUITE 101

NO.	DESCRIPTION	DATE

PROJECT NUMBER
2024080

DRAWN BY
MAH

CHECKED BY
JAH

DRAWING NAME
DIMENSION PLAN & BUILDING SECTIONS

DRAWING NUMBER
A-1.01

\\h4-dc-02\H4\Architects\Projects\2024\2024080 Richey Road\A\2024080 Richey Road.rvt
12/2/2024 3:44:25 PM