NUMBER	RADIUS	ARC LENGTH	DELTA ANGLE	CHORD LENGTH	CHORD DIRECTION
C1	791.00	315.46	22°51'00"	313.37	S 78°42'49" E

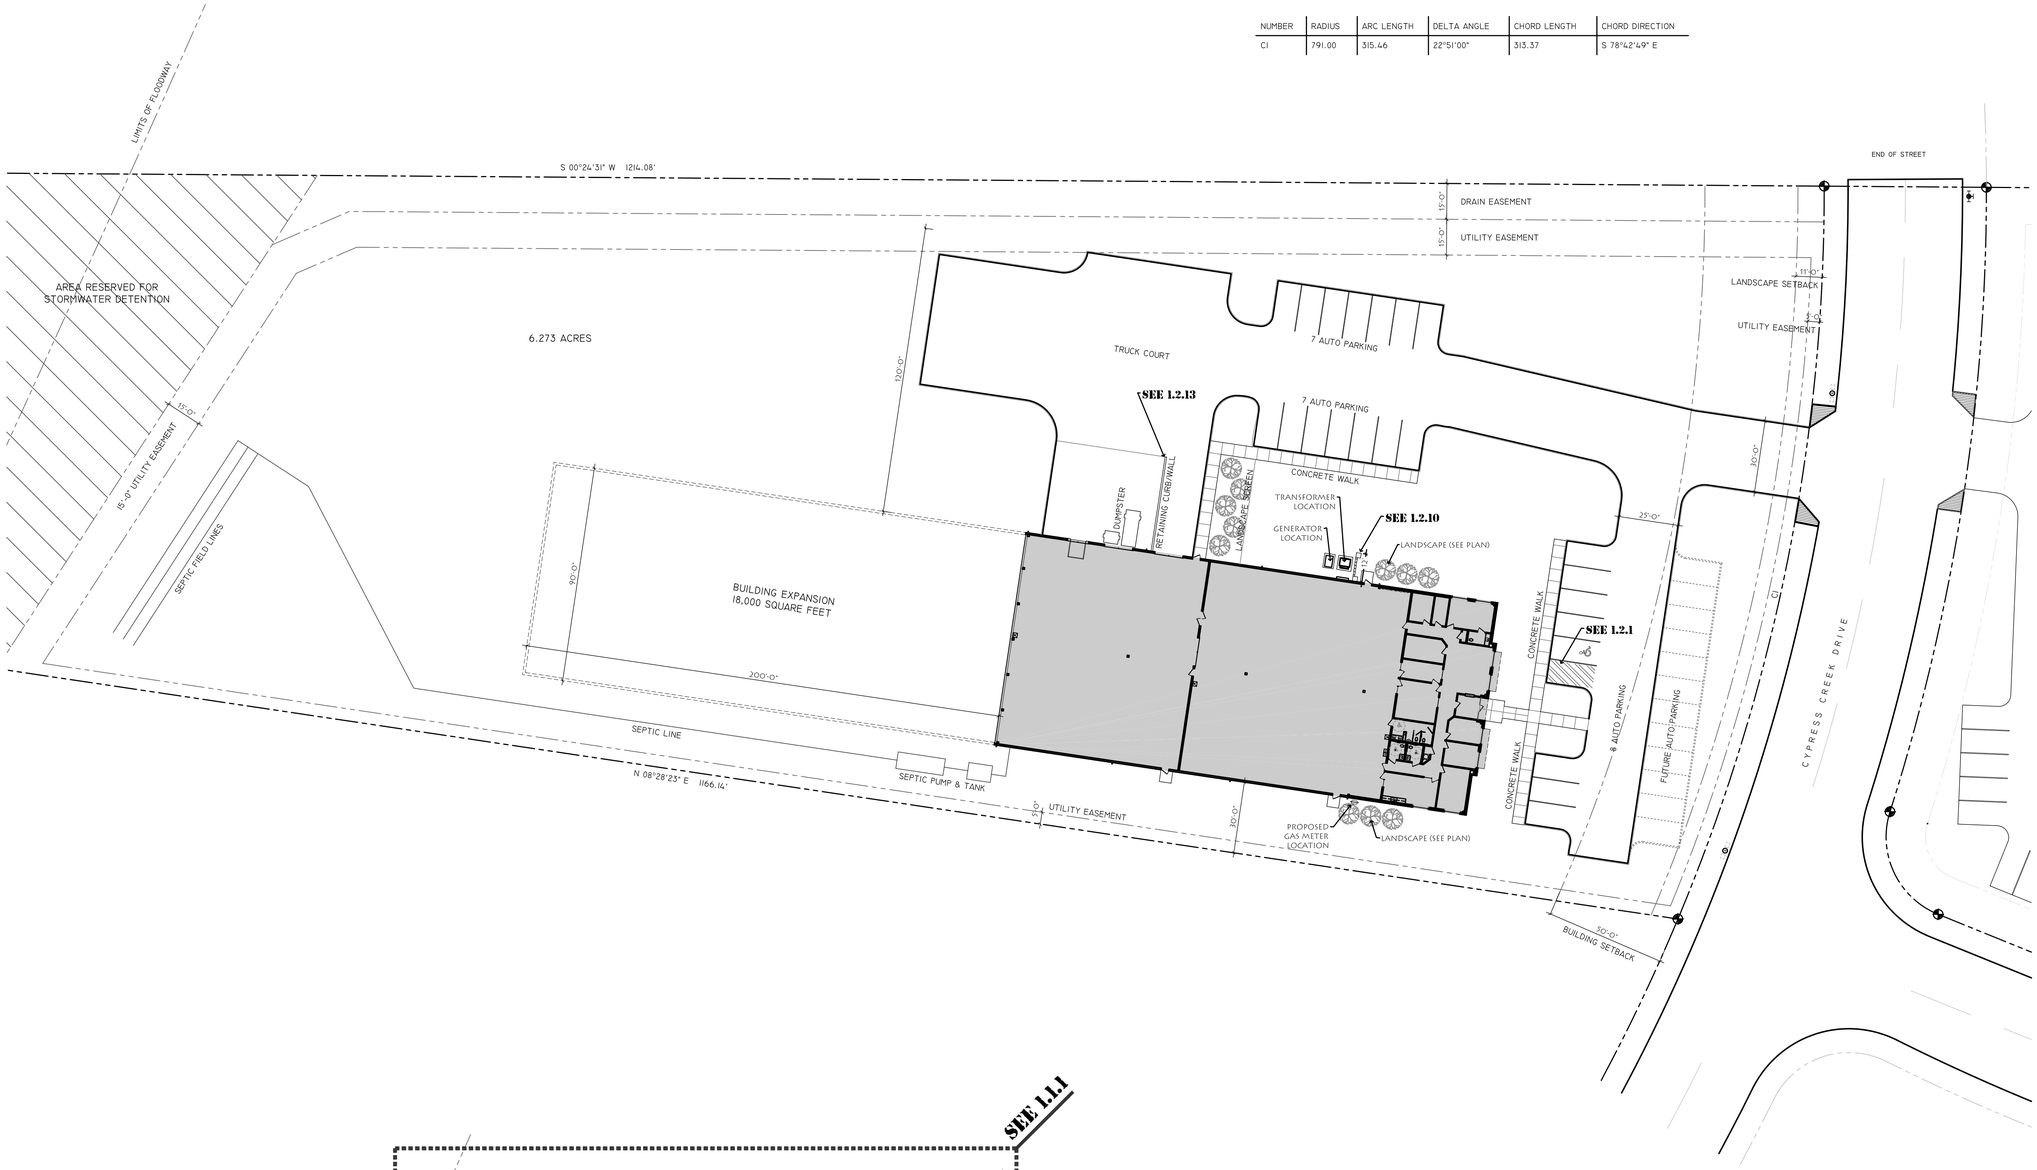

1.1.1	1"=30'	DETAIL SITE PLAN

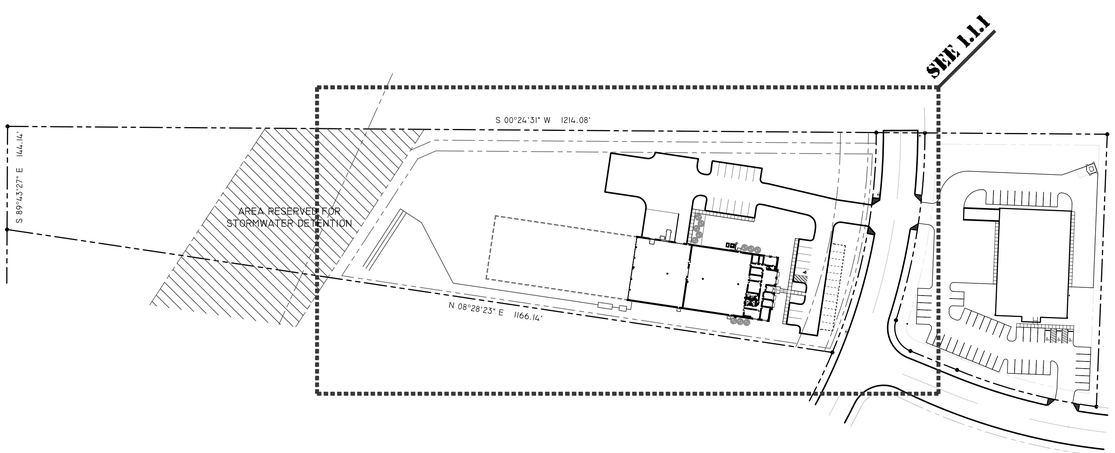

1.1.9	1"=100'	OVERALL SITE PLAN

FINAL SITE DATA

LAND AREA:	273,278 SF	(6.273 ACRES)
PAVED AREA:	28,828 SF	(0.662 ACRES)
BUILDING AREA:	18,000 SF	(0.413 ACRES)
GREEN SPACE:	226,450 SF	(5.198 ACRES)
OPEN SPACE:	83 %	

REVISIONS

DENTON ARCHITECTURE
10152 Dawhaven Road | Memphis TN 38119 | 901 761 3905 Fax 761 4103

12624 Cypress Creek Drive
Arlington Tennessee 38028

RANGER PUMPS

PROGRESS SET 22JUL 2011

BY: MSD
REF:
PROJ:
DATE: 01APR 2011
File A

A1.1
19
SITE PLAN

N:\Drawings2011\TN\Tennessee\Arlington\CD\CypressCreekDrive-RangerPumps-A101.dwg, 7/22/2011 11:10:44 AM, Copyright Denton Architecture All Rights Reserved,Copyright Denton Architecture All Rights Reserved