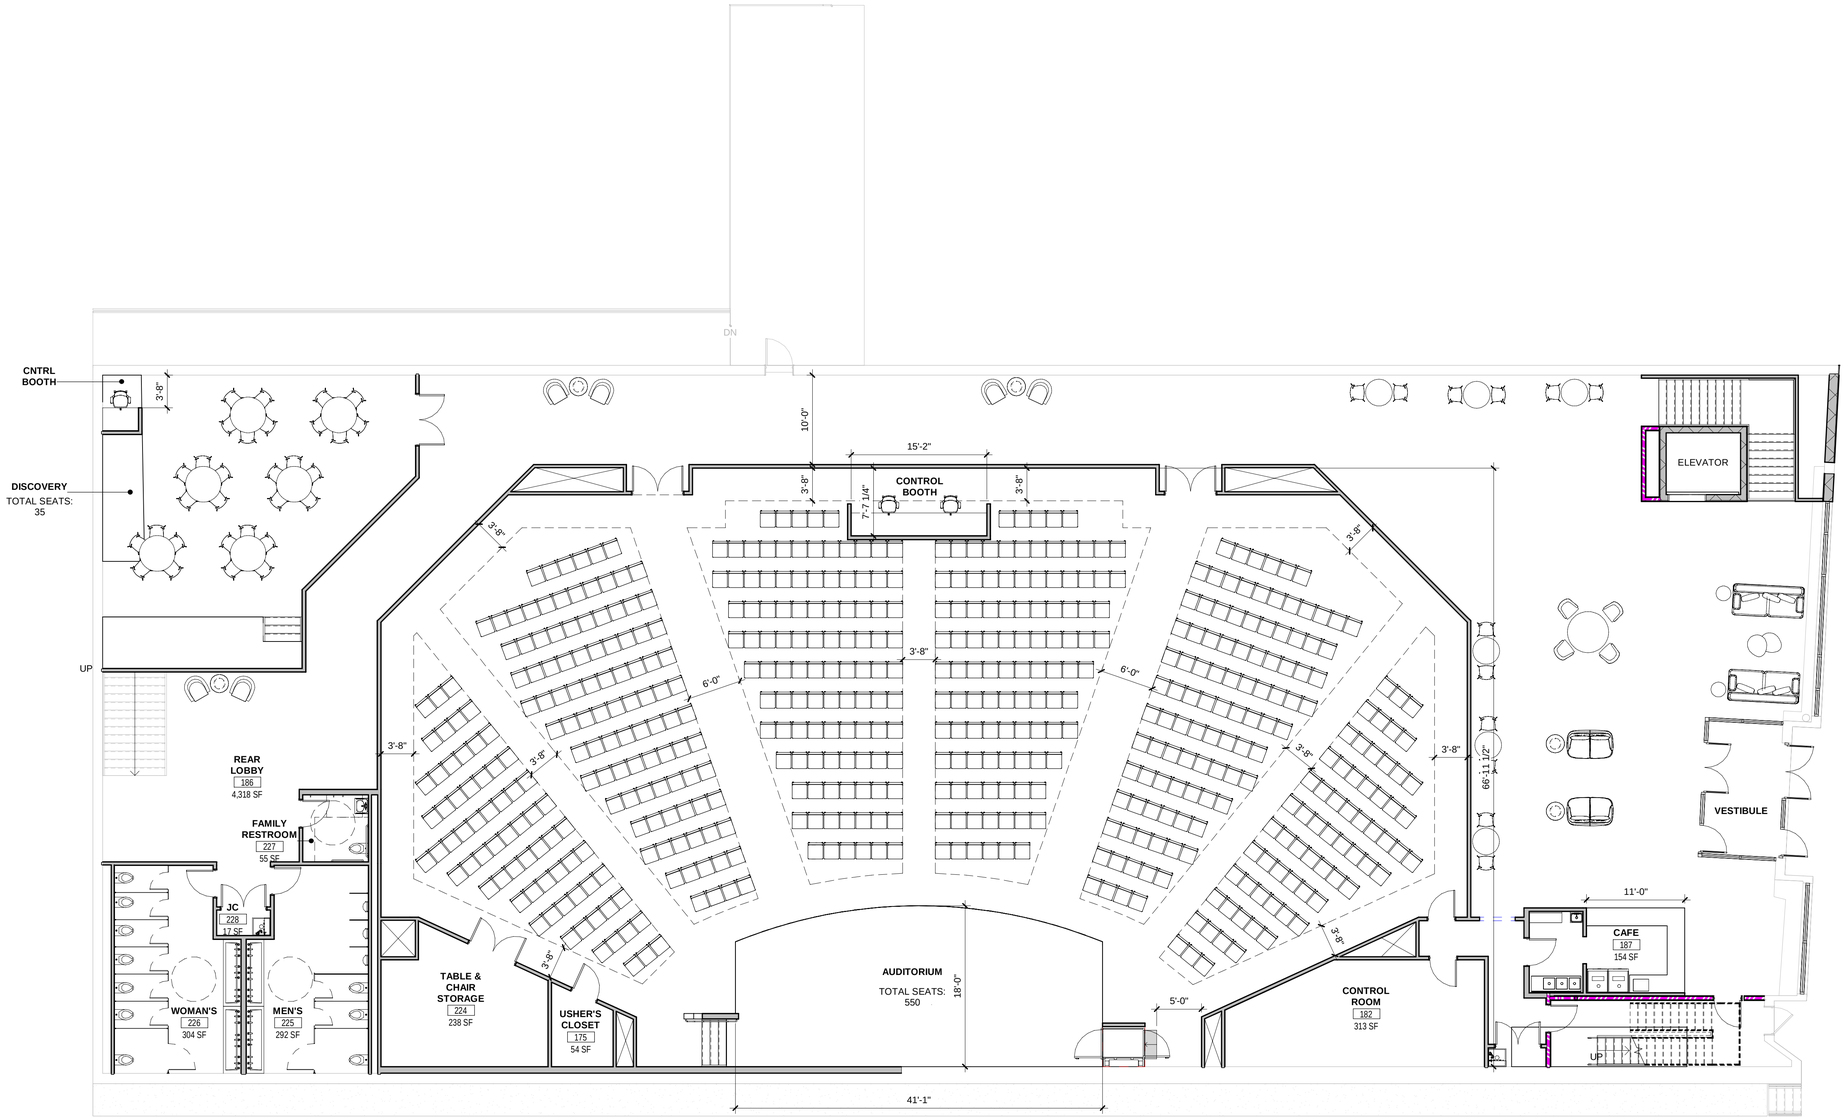

THE LIFE CHURCH

FITCHBURG, MA

1ST FLOOR SCHEMATIC | 02/23/24

DRAWING NO.

PZD08

PHASE ZERO DESIGN
architects | interior designers