REQUIRED VERIFICATION AND INSPECTION OF CONCRETE CONSTRUCTION

VERIFICATION AND INSPECTION	CONTINUOUS	PERIODIC
1. INSPECTION OF REINFORCING STEEL, INCLUDING PRESTRESSING TENDONS, AND PLACEMENT.	---	X
2. INSPECTION OF BOLTS TO BE INSTALLED IN CONCRETE PRIOR TO AND DURING PLACEMENT OF CONCRETE WHERE ALLOWABLE LOADS HAVE BEEN INCREASED OR WHERE STRENGTH DESIGN IS USED.	X	---
3. INSPECTION OF ANCHORS INSTALLED IN HARDENED CONCRETE.	---	X
4. VERIFYING USE OF REQUIRED DESIGN MIX.	---	X
5. AT THE TIME FRESH CONCRETE IS SAMPLED TO FABRICATE SPECIMENS FOR STRENGTH TESTS, PERFORM SLUMP AND AIR CONTENT TESTS, AND DETERMINE THE TEMPERATURE OF THE CONCRETE.	X	---
6. INSPECTION OF CONCRETE AND SHOTCRETE PLACEMENT FOR PROPER APPLICATION TECHNIQUES.	X	---
7. INSPECTION FOR MAINTENANCE OF SPECIFIED CURING TEMPERATURE AND TECHNIQUES.	---	X
8. INSPECT FRAMEWORK FOR SHAPE, LOCATION AND DIMENSIONS OF THE CONCRETE MEMBER BEING FORMED.	---	X

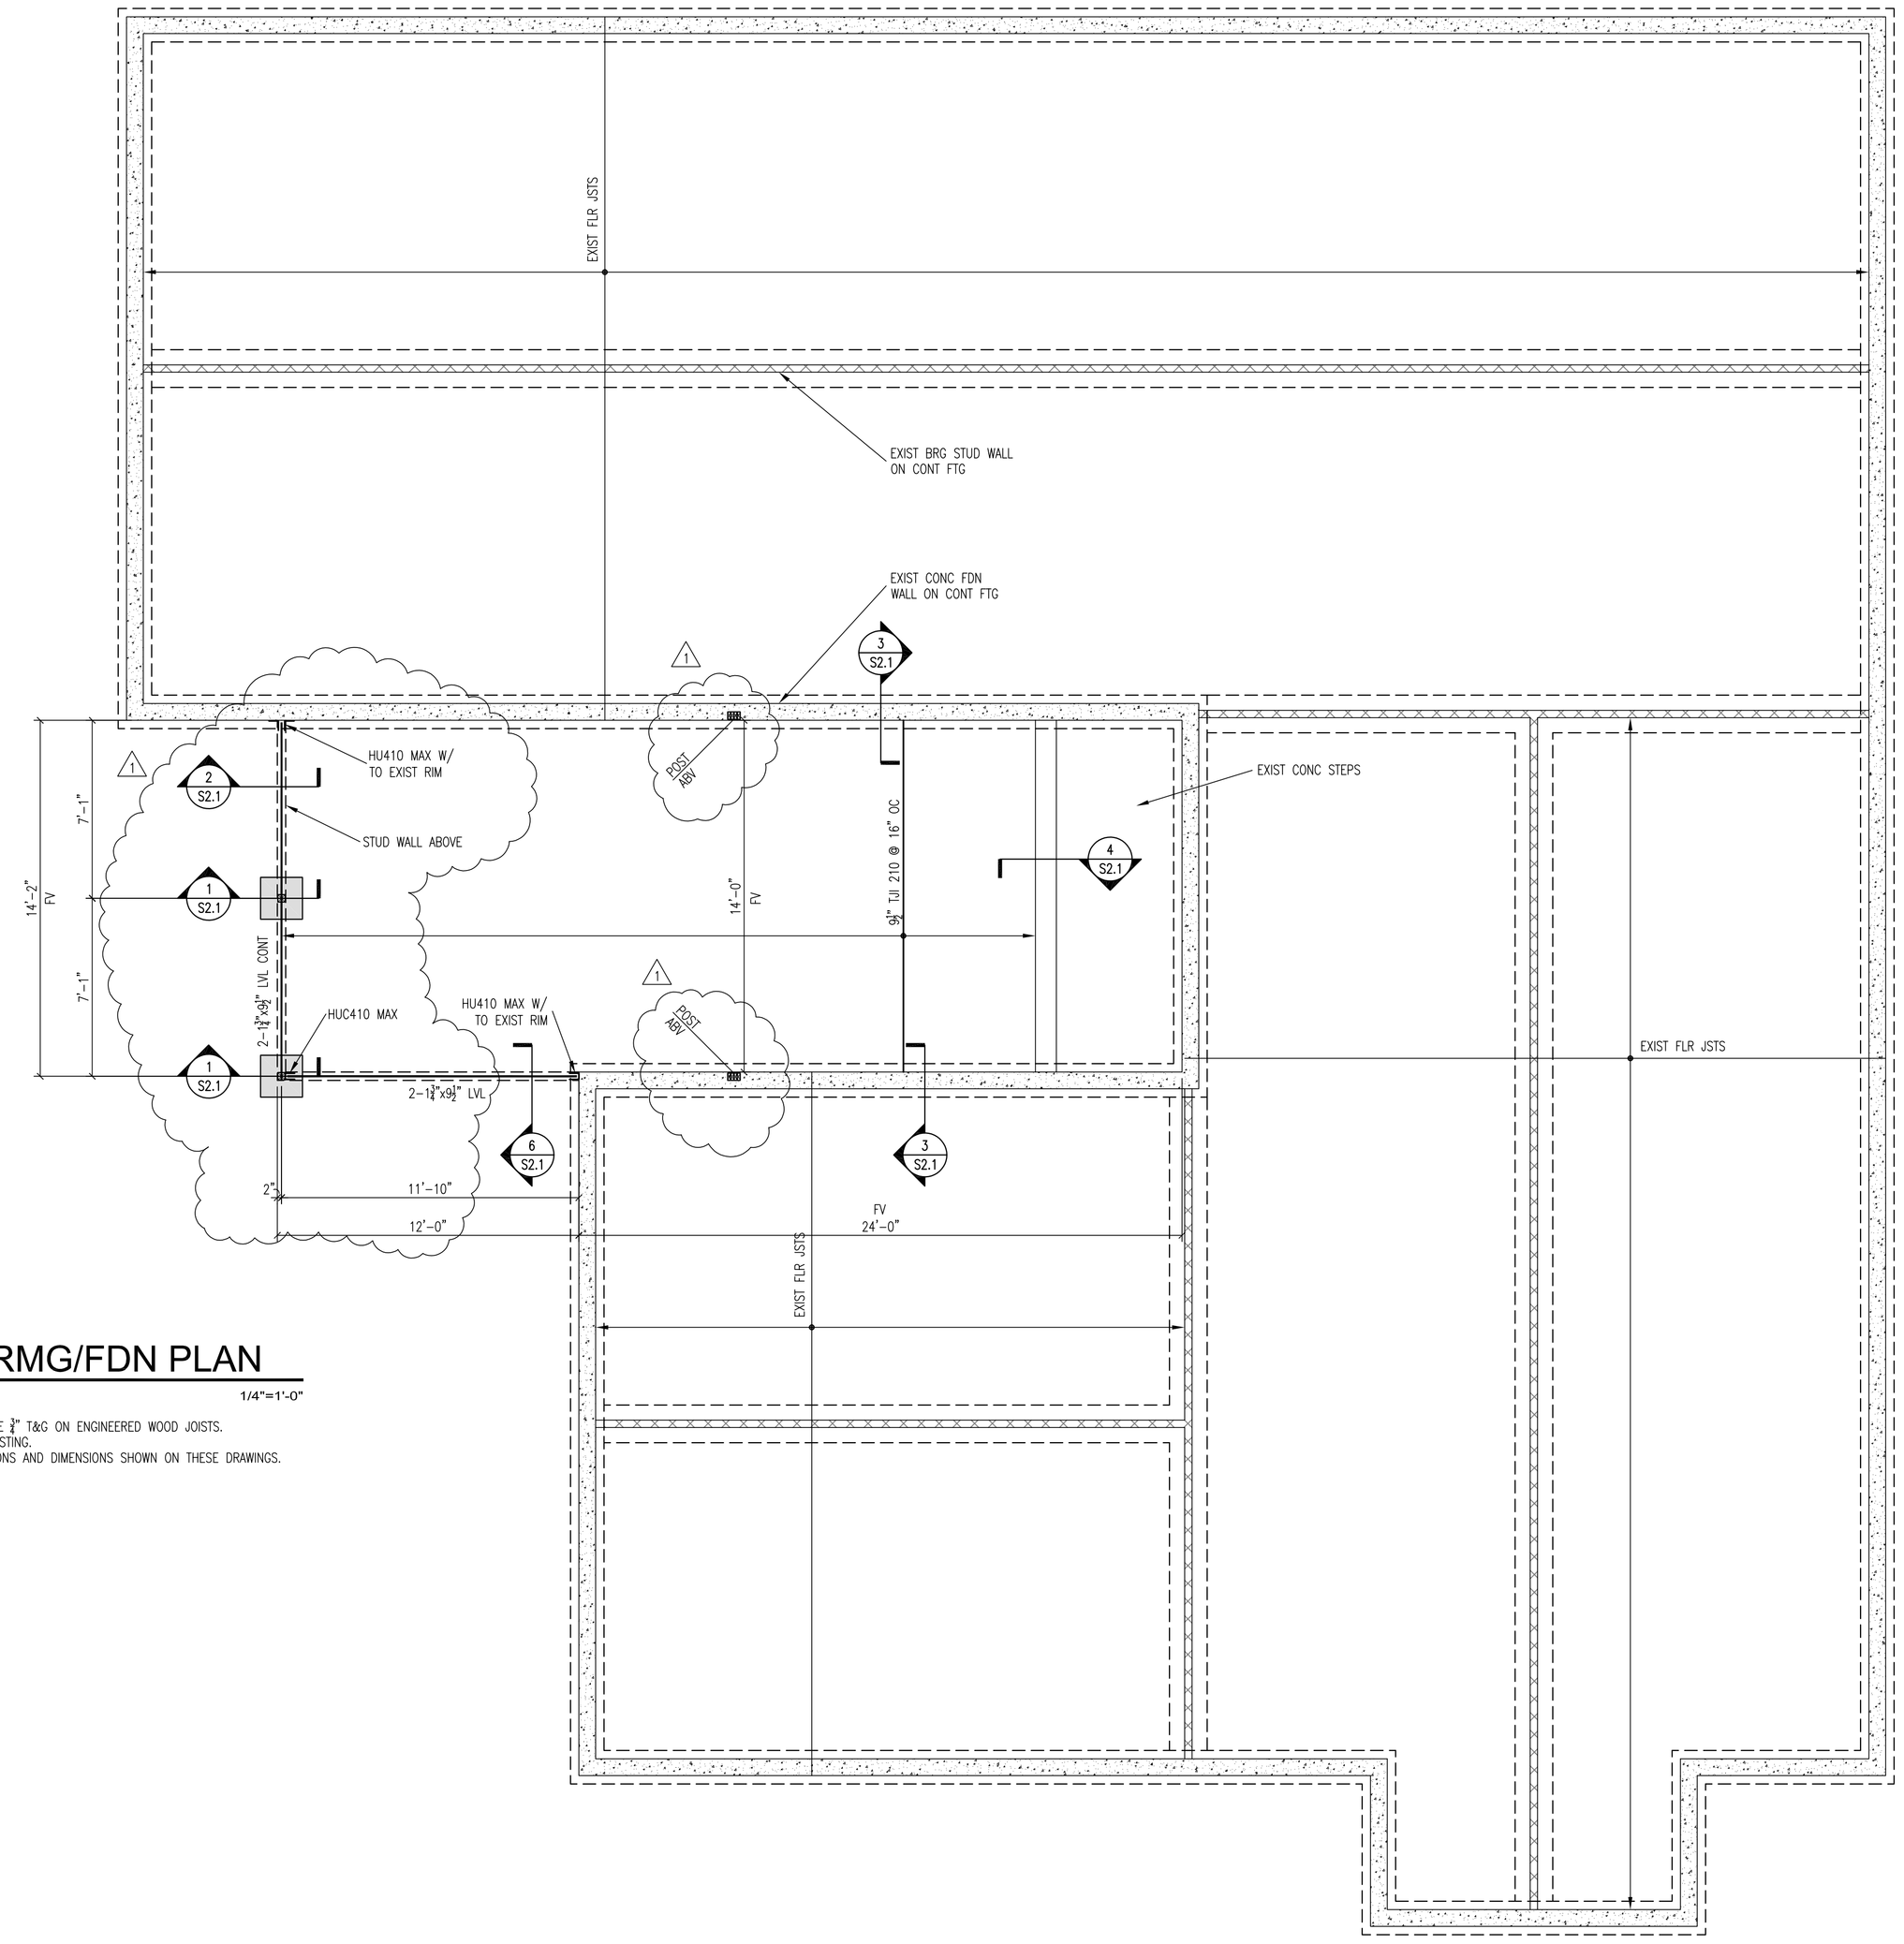

1 S1.1 1ST FLR FRMG/FDN PLAN

1/4"=1'-0"

NOTES:

1. FLOOR CONSTRUCTION SHALL BE ¾" T&G ON ENGINEERED WOOD JOISTS. TOP OF SUB FLOOR=MATCH EXISTING.
4. FIELD VERIFY EXISTING CONDITIONS AND DIMENSIONS SHOWN ON THESE DRAWINGS.

STUDIO 8.18 ENGINEERING
7611 GRANDVIEW AVE.
ARVADA, CO 80002
303 255 3664 T
WWW.STUDIO818ENGINEERING.COM

TINY TIKES DAYCARE ADDITION

340 MAPLE ST

FREDERICK, CO

DESIGN BY:	DRAWN BY:
CBB	CBB

ISSUE:
1-10-24
5-7-24 PRICING
6-3-24
1 7-15-24

JOB NUMBER:
24-001

SHEET TITLE:
FOUNDATION PLAN
1ST FLOOR FRAMING

S1.1