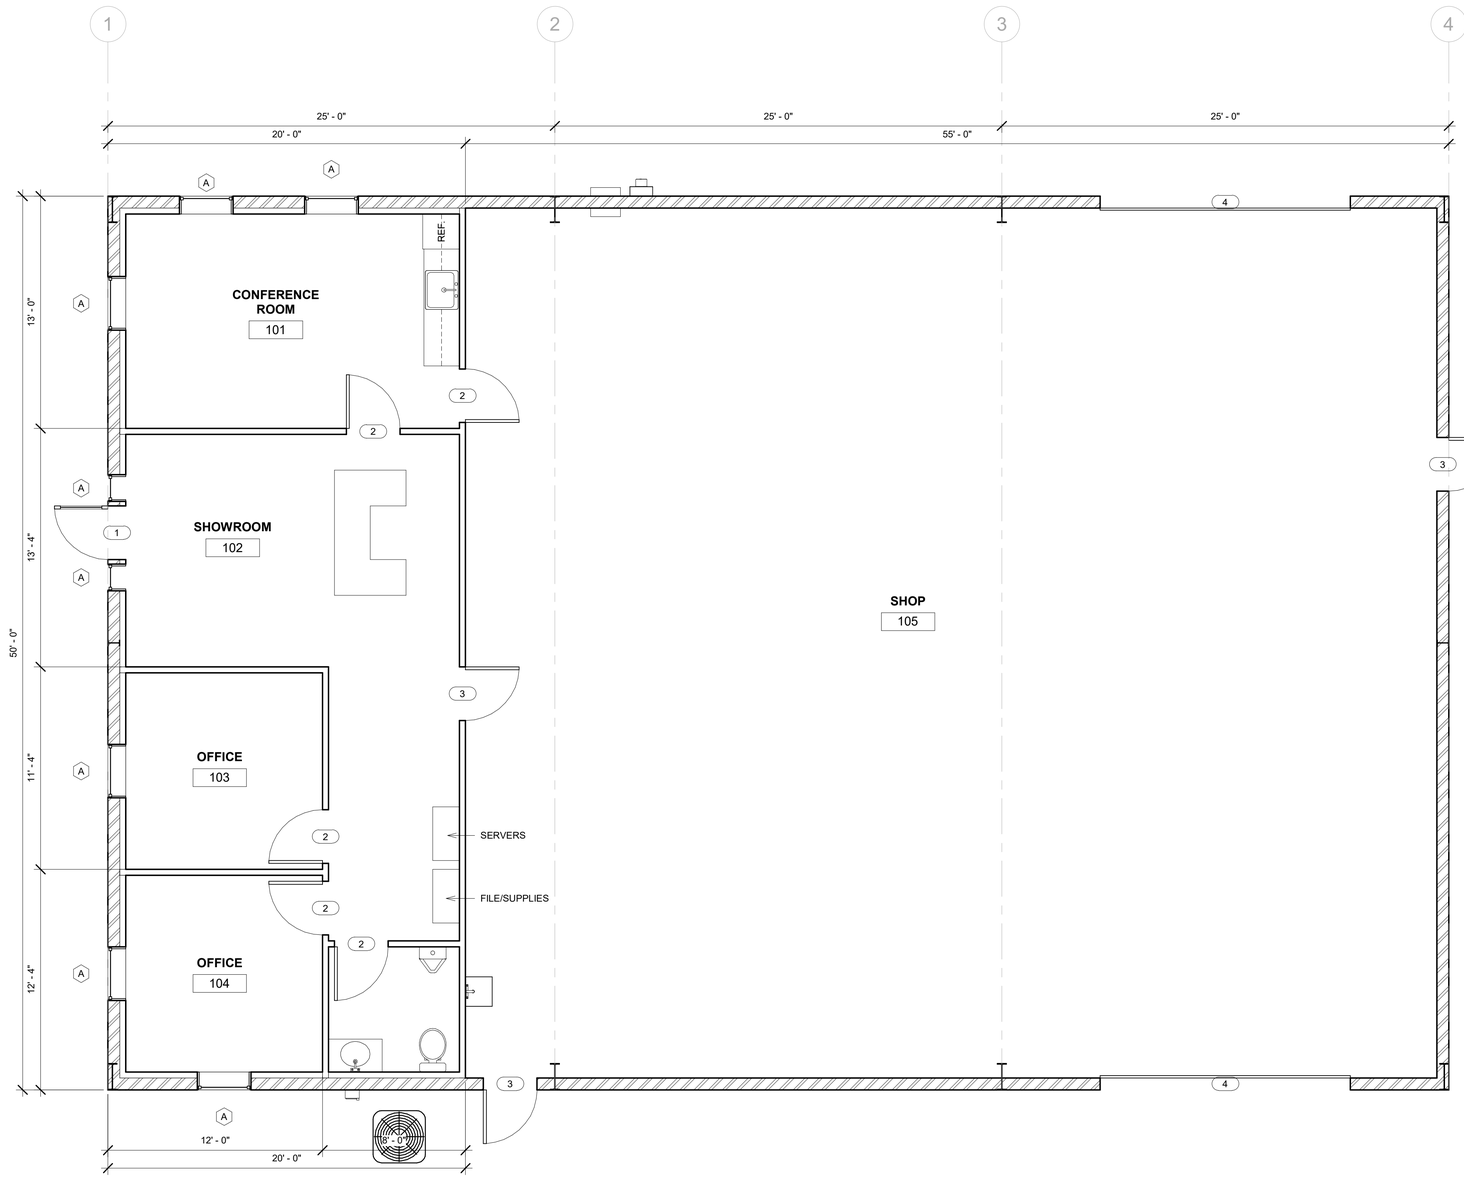

1 LEVEL 1
1/4" = 1'-0"

FEHRS
BUILDING FOR YOUR FUTURE

377 COUNTY ROAD 307
P.O. BOX 960
SEMINOLE, TEXAS 79360
OFFICE: 432-758-9001

www.fehrs.com

VERSION 1.00

No.	Revisions	Date

FIRST KEYSTONE 2021 BUILDING

2260-C OCOTILLO DRIVE
PECOS TX, 79772

Project Number	-
Quote Number	-
Date	5/14/2021 11:09:22 AM
Drawn By	MF
Checked By	RF
Scale	1/4" = 1'-0"

S:\drafting\Drafting Revit Files\2021\KEYSTONE SHOP.rvt

Customer Signature

Sheet Notes:

FLOOR PLAN

A-101