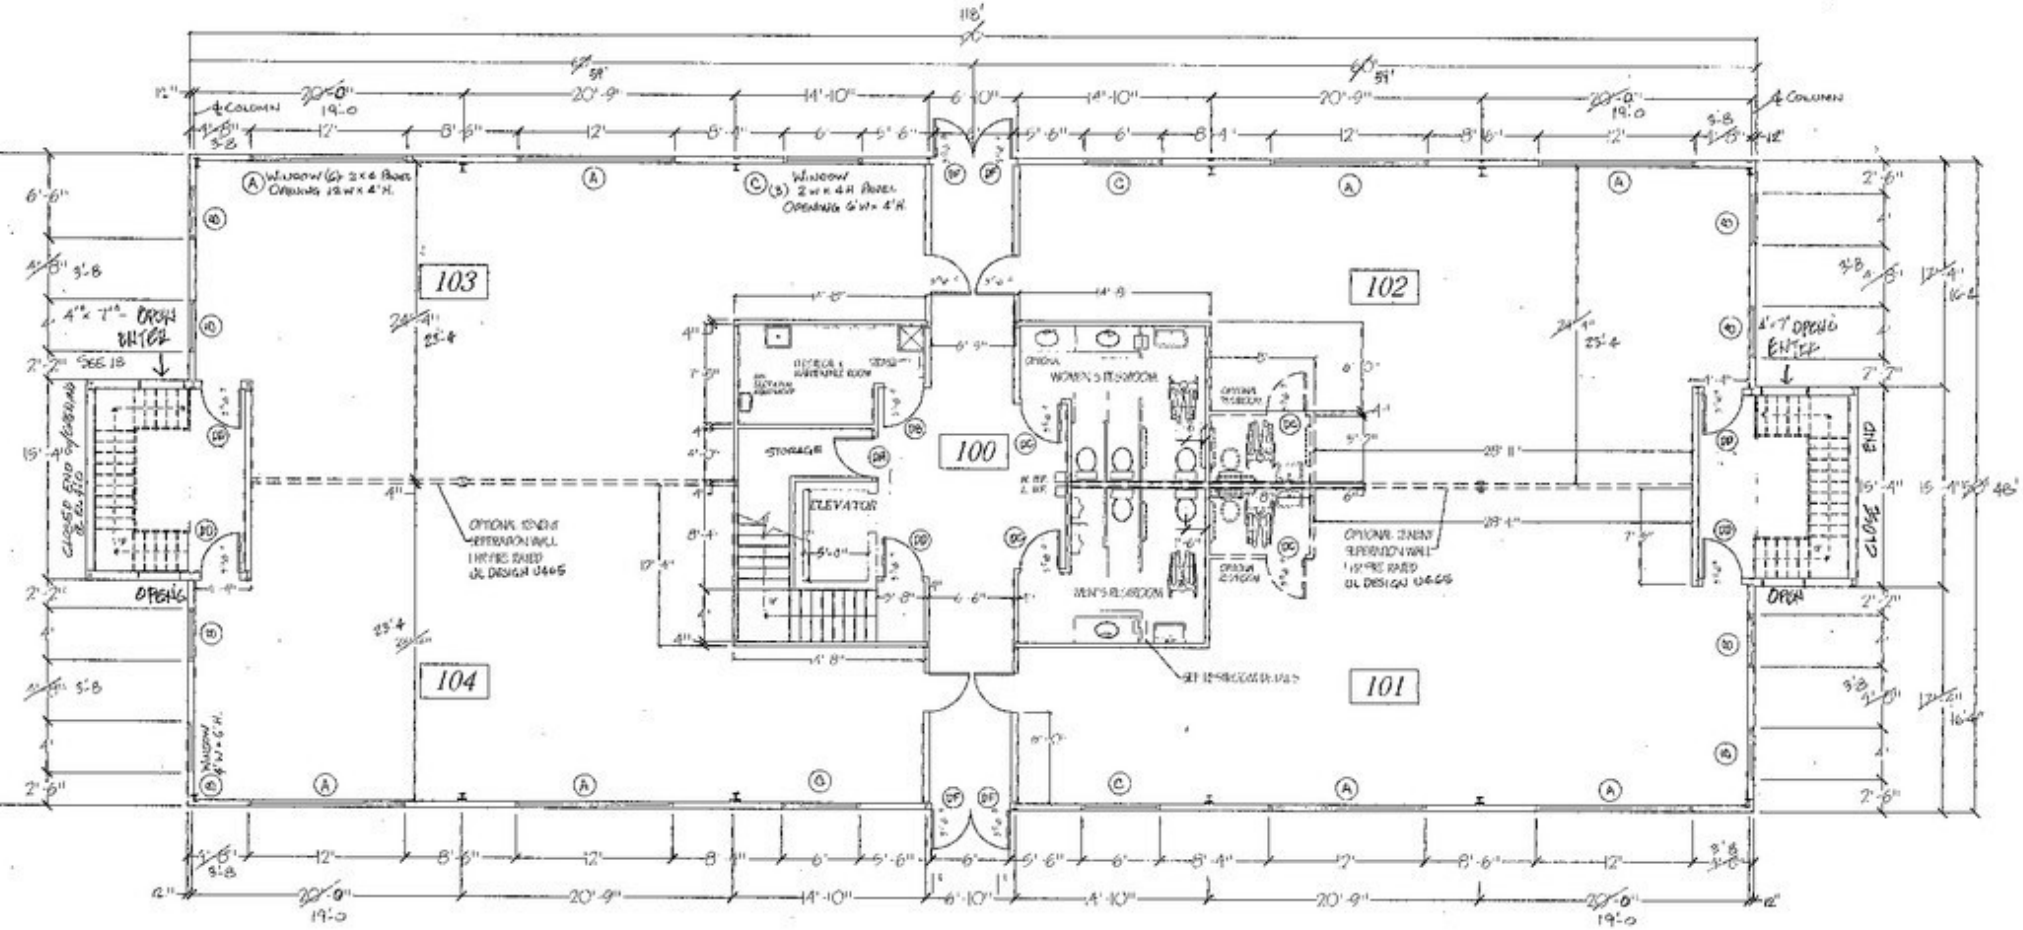

FIRST FLOOR PLAN

NOTE: PROVIDE FOR FIRE ALARM SYSTEM PER PASCO COUNTY. SEE SPEC'S PLAN BY OTHERS TO BE SUBMITTED
PROVIDE FOR SMOKE DETECTORS IN RETURN AIR PLENUM

THESE PLANS ARE THE PROPERTY OF JOHNSON-FEIST-BURDAK GROUP, INC. NO PART OF THIS PLAN MAY BE REPRODUCED NOR MAY THIS BUILDING BE BUILT WITHOUT WRITTEN PERMISSION OF JOHNSON-FEIST-BURDAK GROUP, INC.

* I HEREBY CERTIFY THAT I HAVE REVIEWED THE ATTACHED DESIGN AND FOUND IT TO BE IN COMPLIANCE WITH SECTION 1606 OF THE SBCCI (1991)