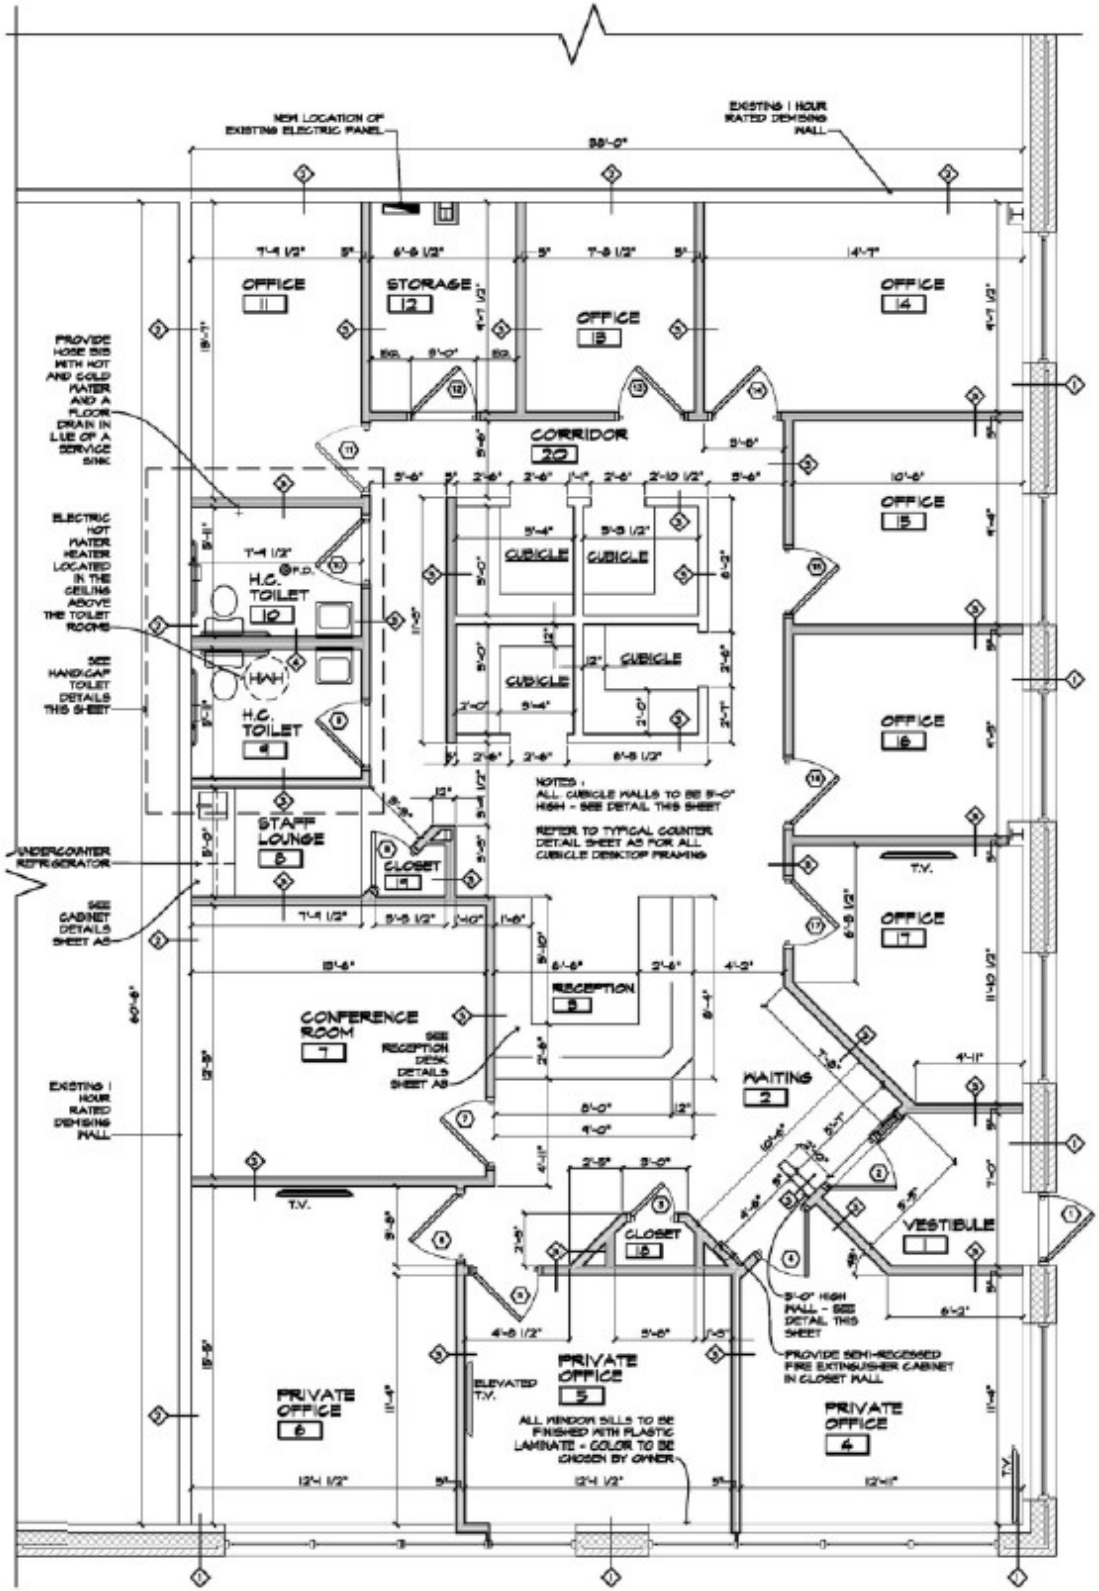
NEW LOCATION OF EXISTING ELECTRIC PANEL
EXISTING 1 HOUR RATED DEMISING WALL
58'-0"
OFFICE 11
STORAGE 12
OFFICE 13
OFFICE 14
CORRIDOR 20
OFFICE 15
OFFICE 16
OFFICE 17
PROVIDE HOSE BIB WITH HOT AND COLD WATER AND A FLOOR DRAIN IN LIEU OF A SERVICE SINK
ELECTRIC HOT WATER HEATER LOCATED IN THE CEILING ABOVE THE TOILET ROOMS
SEE HANDICAP TOILET DETAILS THIS SHEET
H.C. TOILET 10
H.C. TOILET 9
CUBICLE
NOTES:
ALL CUBICLE WALLS TO BE 5'-0" HIGH - SEE DETAIL THIS SHEET
REFER TO TYPICAL COUNTER DETAIL SHEET AS FOR ALL CUBICLE DESKTOP FRAMING
STAFF LOUNGE 8
CLOSET 19
UNDERCOUNTER REFRIGERATOR
SEE CABINET DETAILS SHEET AS
RECEPTION 3
CONFERENCE ROOM 7
SEE RECEPTION DESK DETAILS SHEET AS
EXISTING 1 HOUR RATED DEMISING WALL
WAITING 2
T.V.
CLOSET 18
VESTIBULE 1
5'-0" HIGH WALL - SEE DETAIL THIS SHEET
PROVIDE SEMI-RECESSED FIRE EXTINGUISHER CABINET IN CLOSET WALL
PRIVATE OFFICE 5
ELEVATED T.V.
ALL WINDOW SILLS TO BE FINISHED WITH PLASTIC LAMINATE - COLOR TO BE CHOSEN BY OWNER
PRIVATE OFFICE 6
PRIVATE OFFICE 4