


**WAREHOUSE FLOOR PLAN** (1)

TOTAL BUILDING 17,013 SQ. FT.

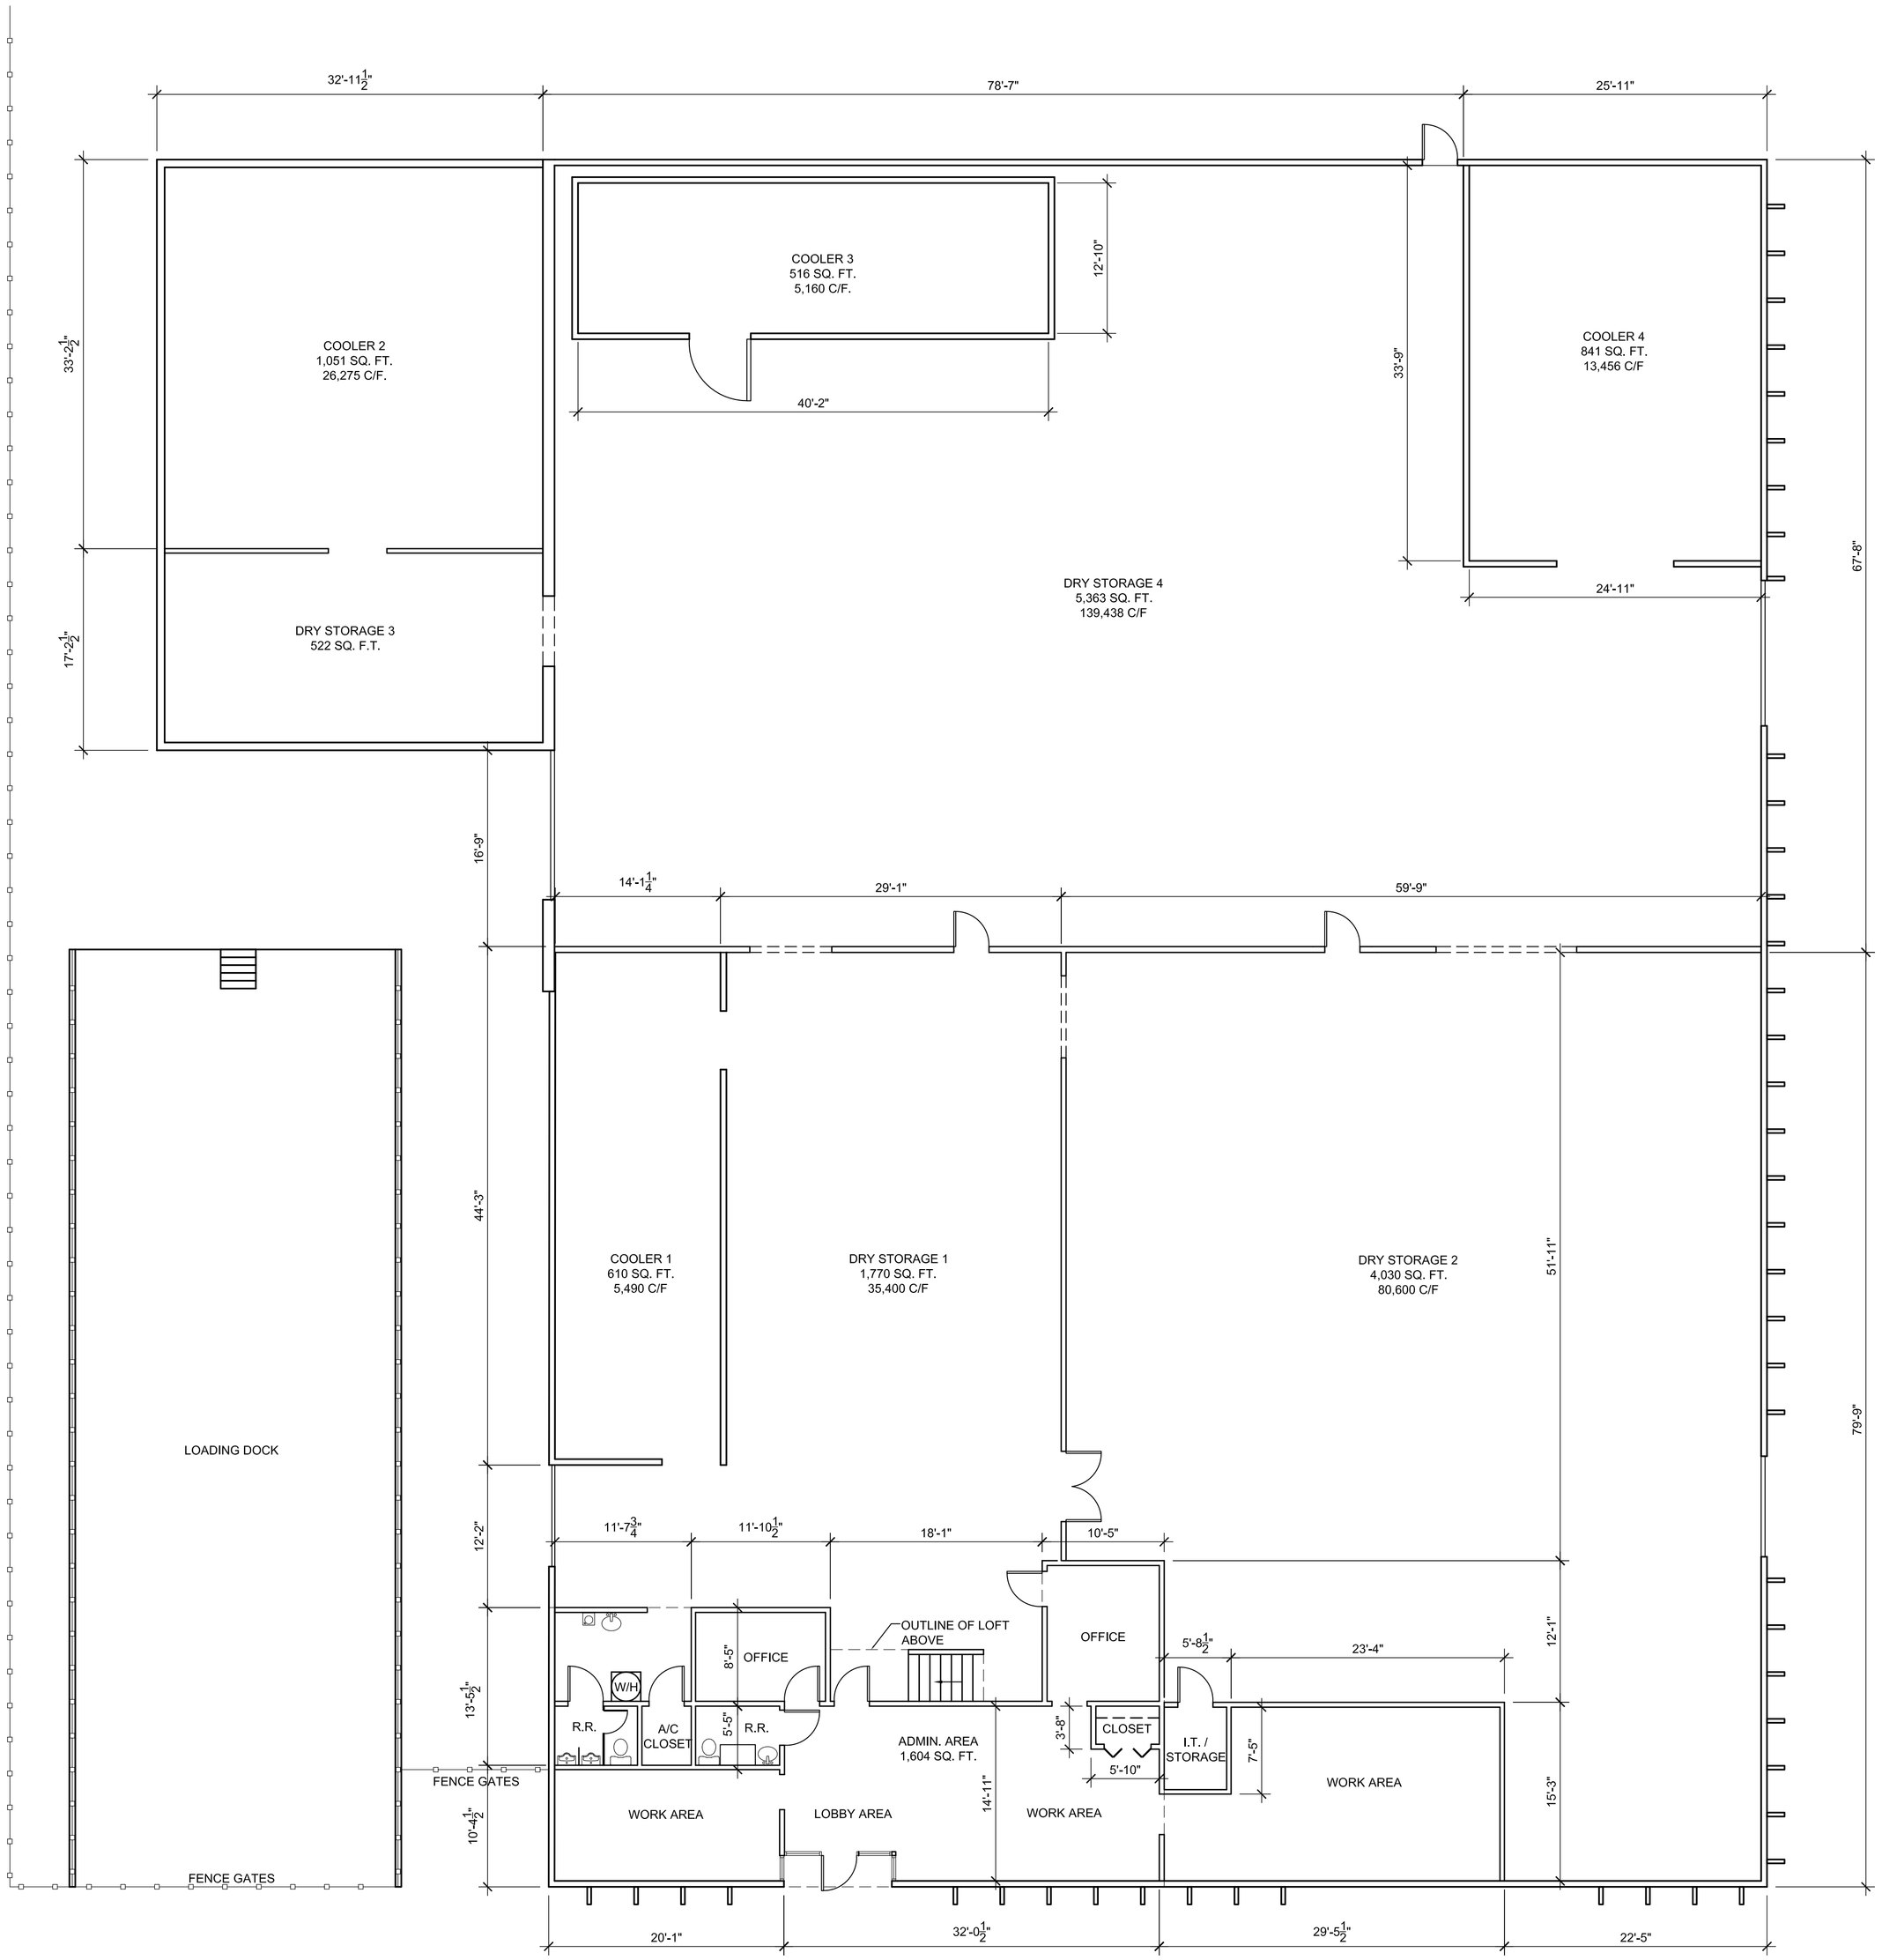


**LOFT FLOOR PLAN** (2)

MEZZANNIE LOFT 1,207 SQ. FT.

ED RACHAL FOUNDATION

555 N. Carancahua Street
Suite 700
Corpus Christi, Texas, 78401
Voice: (361) 881-9040

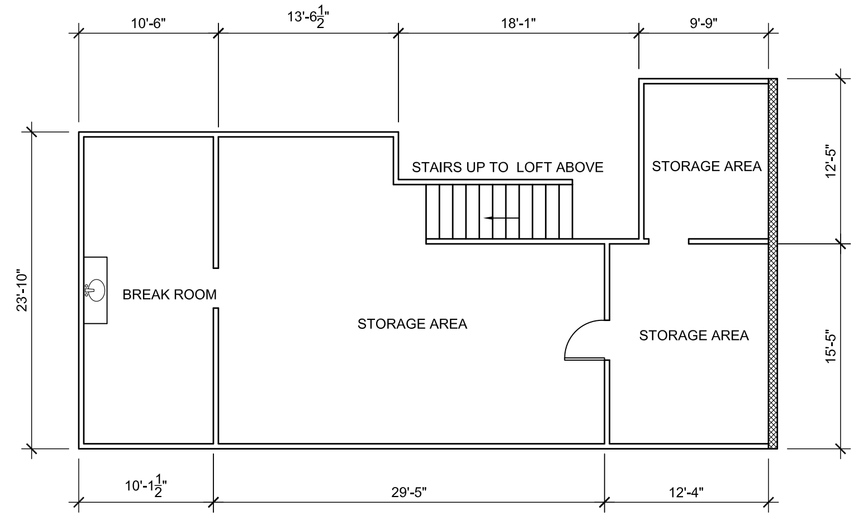Issue:
5-15-2024

# 826 KRILL WAREHOUSE BUILDING
Corpus Christi, Texas

ERF Project No.: xx.xx
Const. Project No.:
Drawn By:
Checked By:
CAD File:

Ownership of Instruments of Service:
All reports, plans, specifications, computer files, field data, notes & other documents and instruments prepared for the Ed Rachal Foundation as instruments of service, shall become the property of Ed Rachal Foundation. Ed Rachal Foundation shall gain all common law, statutory and other reserved rights, including the copyright thereto.

Scale: