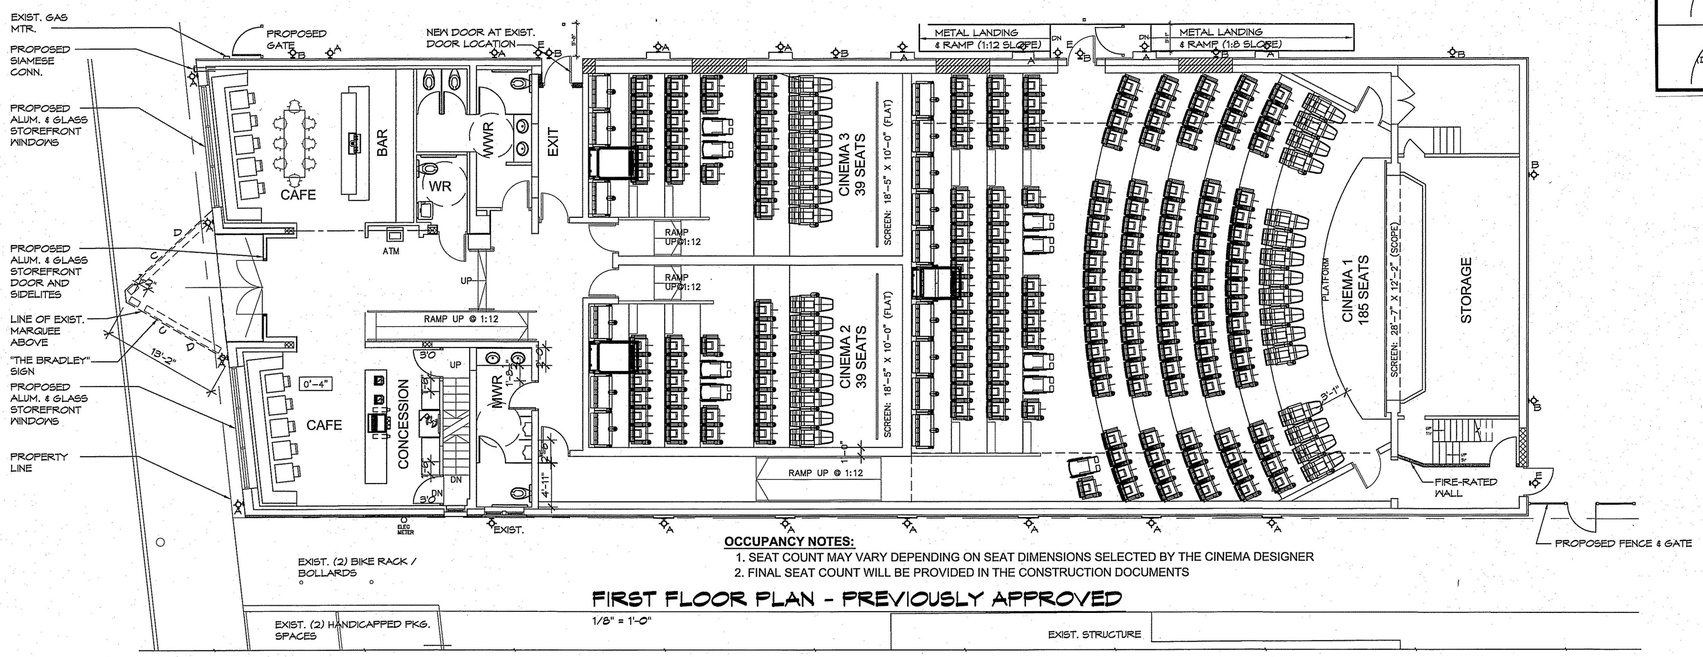

OCCUPANCY NOTES:

1. SEAT COUNT MAY VARY DEPENDING ON SEAT DIMENSIONS SELECTED BY THE CINEMA DESIGNER
2. FINAL SEAT COUNT WILL BE PROVIDED IN THE CONSTRUCTION DOCUMENTS

FIRST FLOOR PLAN - PREVIOUSLY APPROVED

1/8" = 1'-0"

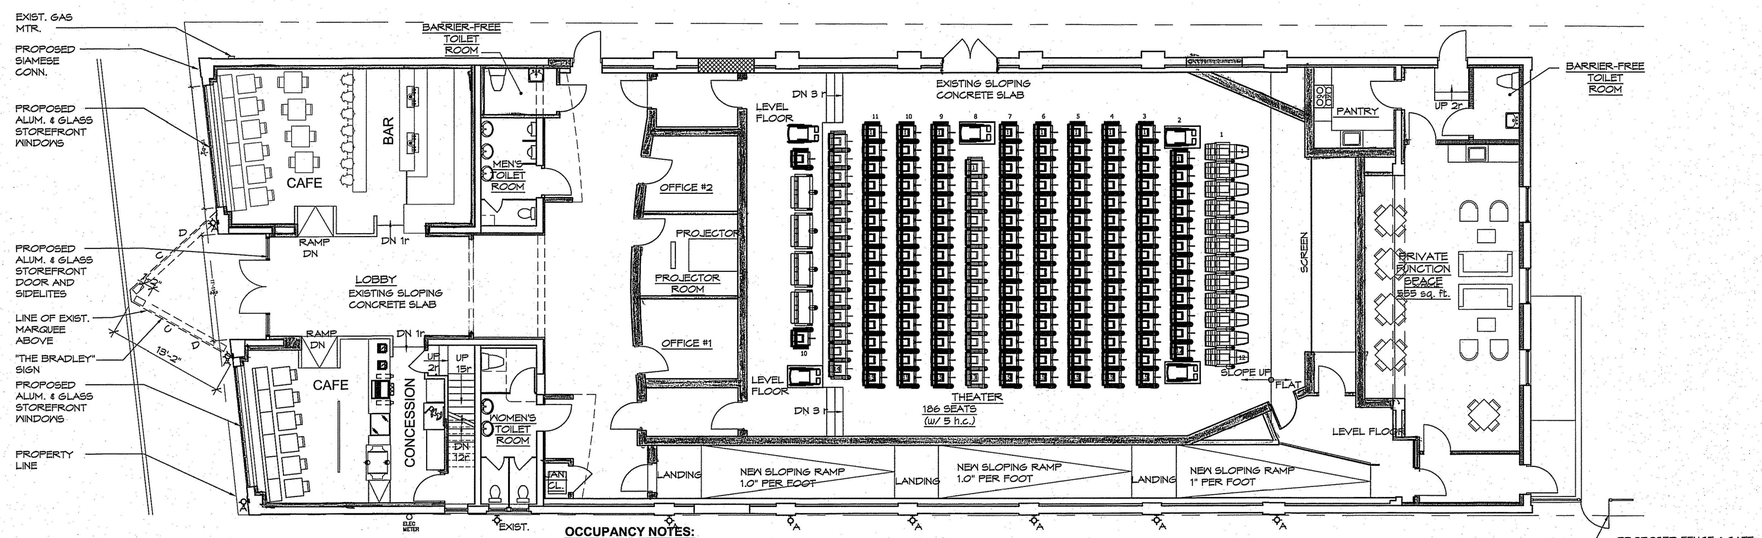

OCCUPANCY NOTES:

1. SEAT COUNT MAY VARY SLIGHTLYDEPENDING ON SEAT DIMENSIONS SELECTED BY THE CINEMA DESIGNER
2. FINAL SEAT COUNT WILL BE PROVIDED IN THE CONSTRUCTION DOCUMENTS

FIRST FLOOR PLAN - PROPOSED

1/8" = 1'-0"

0' 5' 10' 20'

1/8 " = 1'-0"

N

PROJECT NORTH

SYMBOLS LEGEND

- EXISTING WALLS TO BE REMOVED
- EXISTING WALLS TO REMAIN
- NEW STUD WALLS TO BE ADDED
- NEW CMU WALLS TO BE ADDED
- EXISTING DOOR TO BE REMOVED
- EX. — EXISTING DOOR TO REMAIN
- (DR. SIZE) — NEW DOOR -REFER TO DOOR SCHEDULE OR FLOOR PLANS

PASSMAN ERCOLINO Architects, P.C.

1320 Asbury Avenue, Ocean, New Jersey 07712 Ph. 732-531-6709 Fax. 732-531-6705

Donald J. Passman, AIA. NJ. RA. Lic. No. 06897 NY. RA. Lic. No. 022072-1 PA. RA. Lic. No. 015217-B MD. RA. Lic. No. 5432 N.C.A.R.B. Cert. No. 30616

Anthony J. Ercolino, AIA. NJ. RA. Lic. No. 12135 N.C.A.R.B. Cert. No. 43084

INTERIOR ALTERATIONS TO THE::

BRADLEY CINEMA

110 MAIN STREET
BRADLEY BEACH, NEW JERSEY

LOT: 30
BLOCK: 71

FIRST FLOOR PLAN - PROPOSED AND PREVIOUSLY APPROVED

COMM. No. • 24.015

DWN BY • DM | CHK BY • DJP

REVISED •

DATE • 4 / 15 / 24

PHASE • Zoning

A-5

DWG • 5 OF • 11