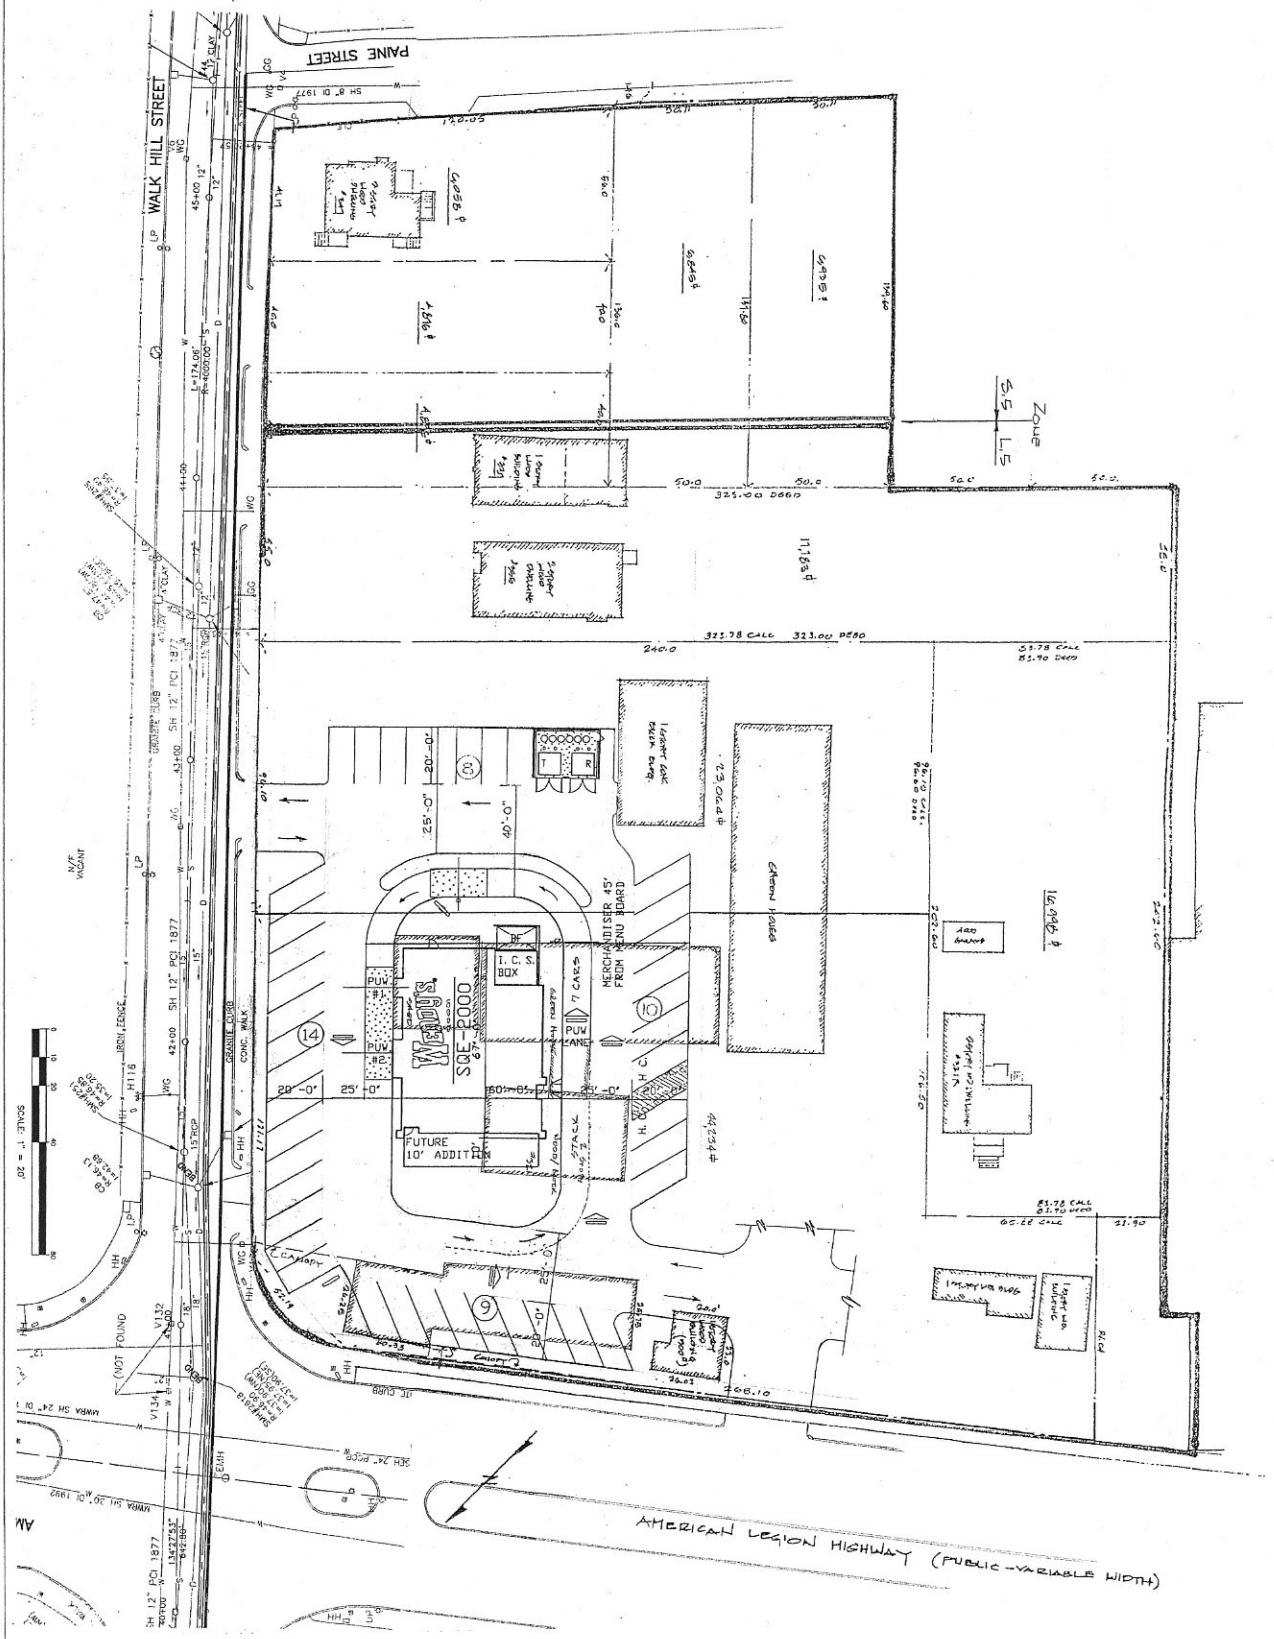

PLAN No.

SKETCH "A-1"

JOB No. 02001.3004

DATE 03/27/02

PROJECT:
PROPOSED WENDY'S
RESTAURANT
AMERICAN LEGION HIGHWAY
ROSLINDALE, MASS.
2004

CLIENT:
WENDY'S OLD FASHIONED HAMBURGERS OF NEW ENGLAND, INC.
2338 LITTLETON ROAD
STE. 2C
PARSIPPANY, NEW JERSEY
07054

WENDY'S®
OLD FASHIONED HAMBURGERS

CONCEPT SKETCH "A-1"

SCALE: 1"=20'	No.	DATE	BY	REVISIONS

© COPYRIGHT 2001, WENDY'S INTERNATIONAL, INC. ALL RIGHTS RESERVED.

Edwards and Kelcey
Architects and Planners
Design Services Inc.
870 Main St.
Suite 11
Boston, MA. 02118