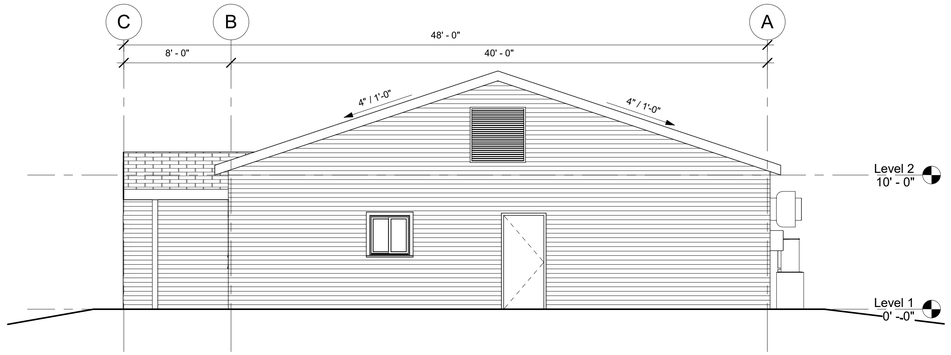

1 NORTH ELEVATION
3/16" = 1'-0"

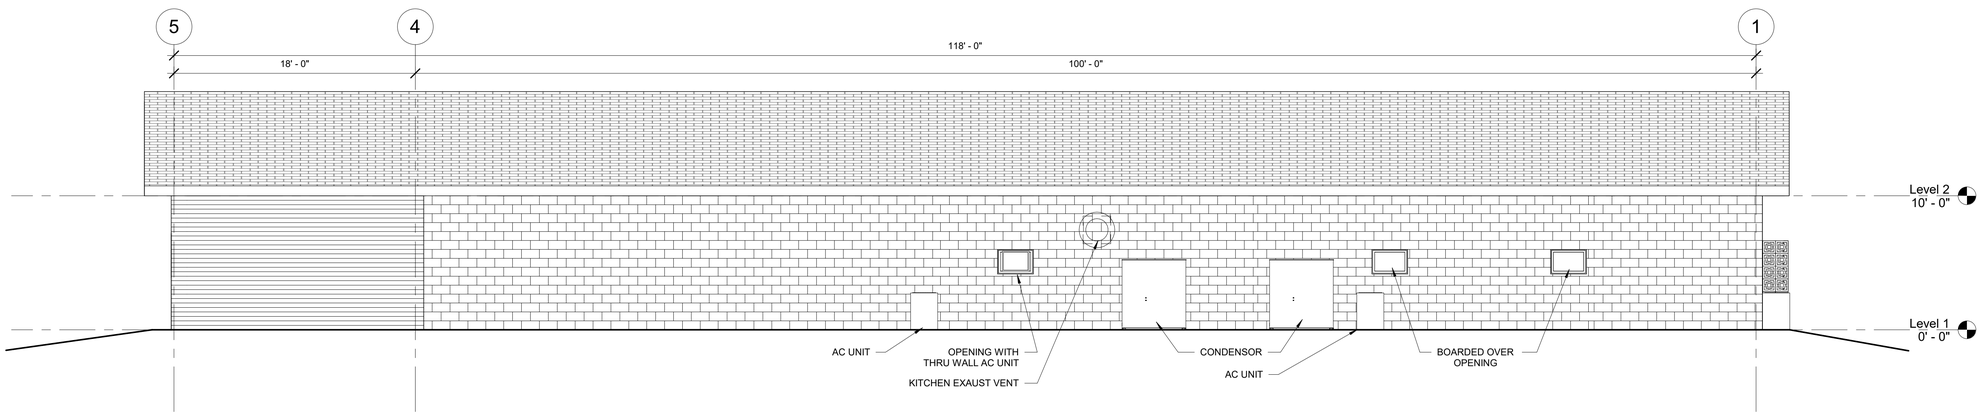

2 WEST ELEVATION
3/16" = 1'-0"

NOTES

1. ALL DIMENSIONS TO FACE OF STUD OR FACE OF BLOCK U.N.O.

2. ALL DIMENSIONS ARE FIELD MEASURE AND FOR REFERENCE ONLY. FIELD VERIFY ALL CONDITIONS BEFORE PROCEEDING WITH WORK.

OTISARCH
ARCHITECTURE AND DESIGN

PROJECT DESCRIPTION:

AMERICAN LEGION BUILDING

901 2nd St, Coralville, IA 52241

DRAWN BY : NJO
CHECKED BY : NJO

KEY PLAN

CONSULTANT

DOCUMENT ISSUE INFORMATION
LAYOUT
ISSUE DATE : 10/30/2025

REVISION	DATE

SHEET TITLE

EXISTING ELEVATIONS

SHEET NUMBER

A121