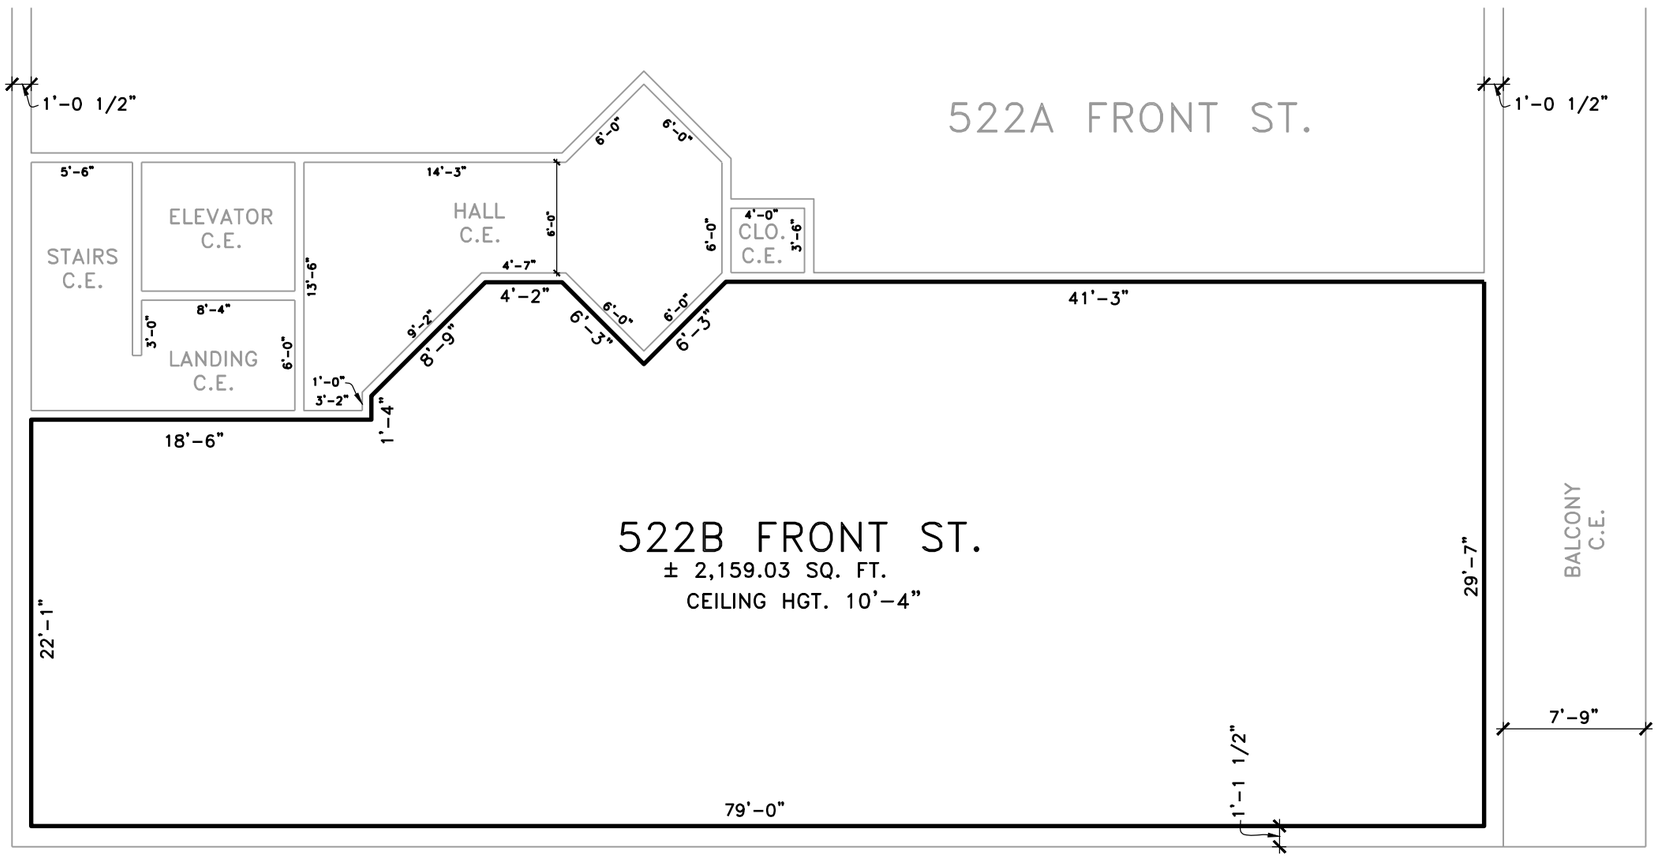

PROJECT NO.	2506
DATE	FEB 1, 2026
DRAWN BY	J.D. FARMER
REVISION	

PIERSON JAMES BUILDING

520 - 524 FRONT STREET
NATCHITOCHES, LOUISIANA 71457

C.E. DATA

LANDING	50 SQ. FT.
HALL	216 SQ. FT.
CLOSET	14 SQ. FT.

C.E. = COMMON ELEMENT

NORTH

522B FRONT STREET

SCALE: 1/8" = 1'-0"