This document, together with the concepts and designs presented herein, as an instrument of service, is intended only for the specific purpose and client for which it was prepared. Reuse of and improper reliance on this document without written authorization and adaptation by Kimley-Horn and Associates, Inc. shall be without liability to Kimley-Horn and Associates, Inc.

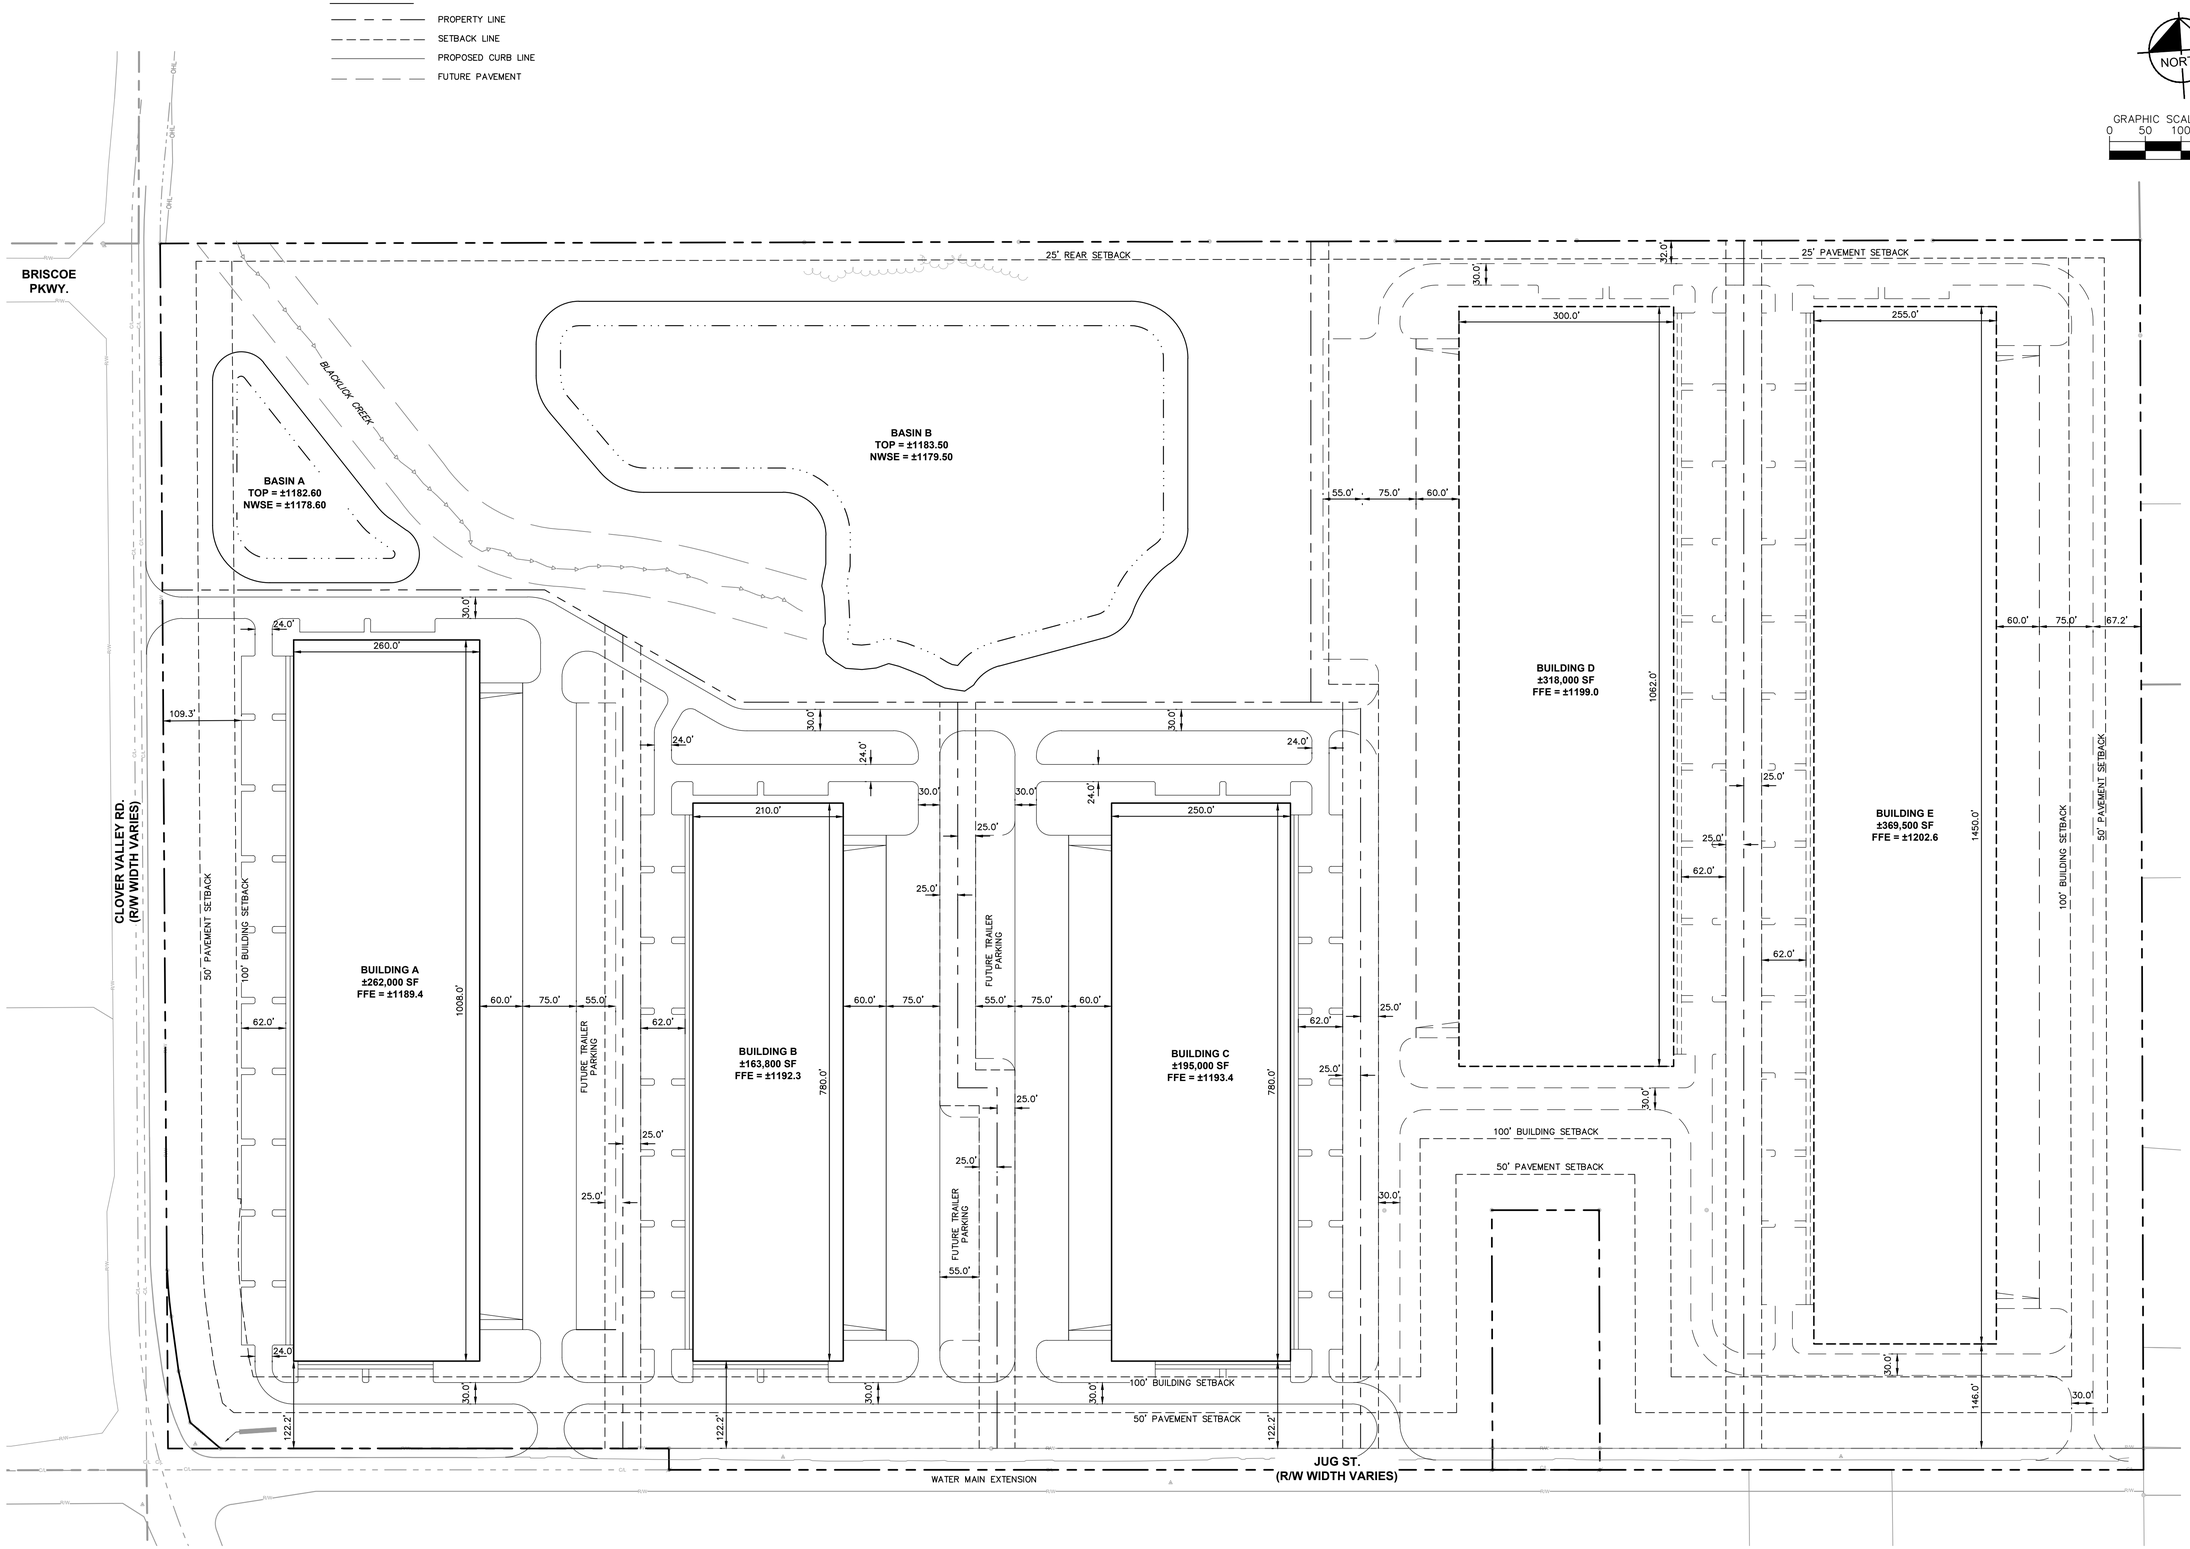

No.	REVISIONS	DATE	BY

Kimley»Horn

© 2026 KIMLEY-HORN AND ASSOCIATES, INC.
7965 N. HIGH STREET
COLUMBUS, OH 43235
PHONE: 614-459-2050
WWW.KIMLEY-HORN.COM

SCALE: AS NOTED
DESIGNED BY: GJR
DRAWN BY: GJR
CHECKED BY: JMM

CONCEPTUAL SITE DIMENSIONING PLAN

NEW ALBANY CLOVER

JUG ST. & CLOVER VALLEY RD.
CITY OF NEW ALBANY, OH 43031

ORIGINAL ISSUE: 04/14/2026
KHA PROJECT NO. 190292001
SHEET NUMBER
EX - 1.1