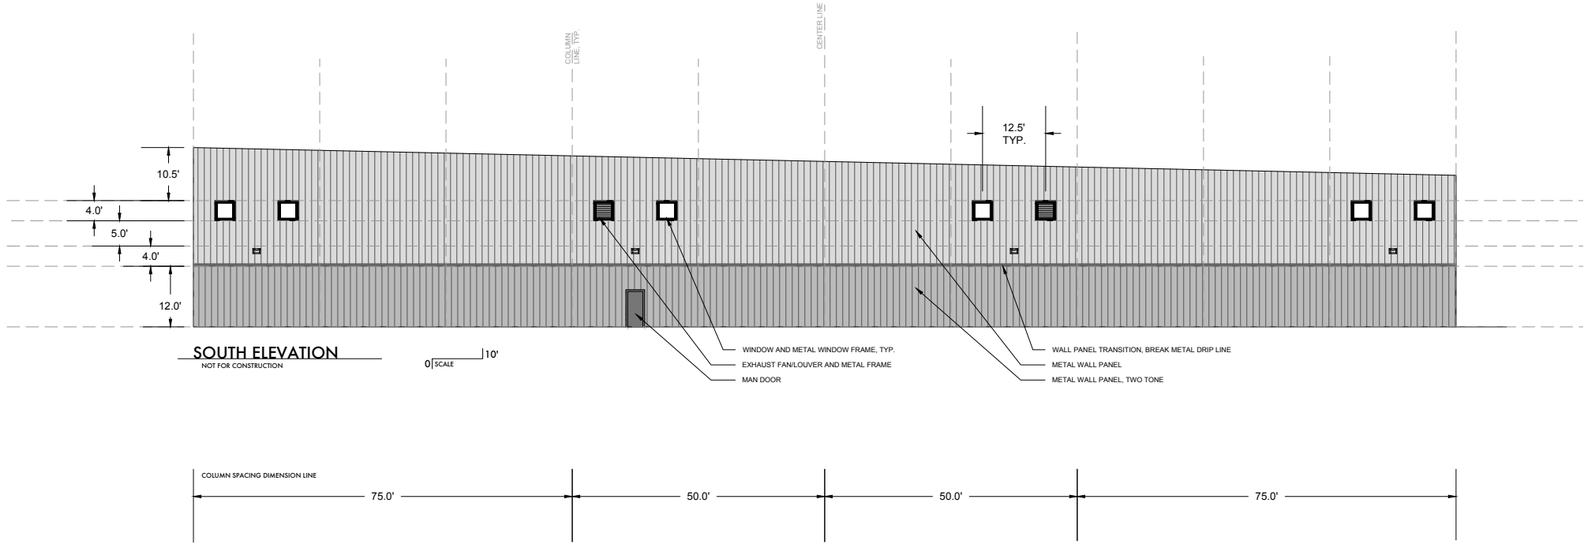

SOUTH ELEVATION

NOT FOR CONSTRUCTION

0 SCALE 10'

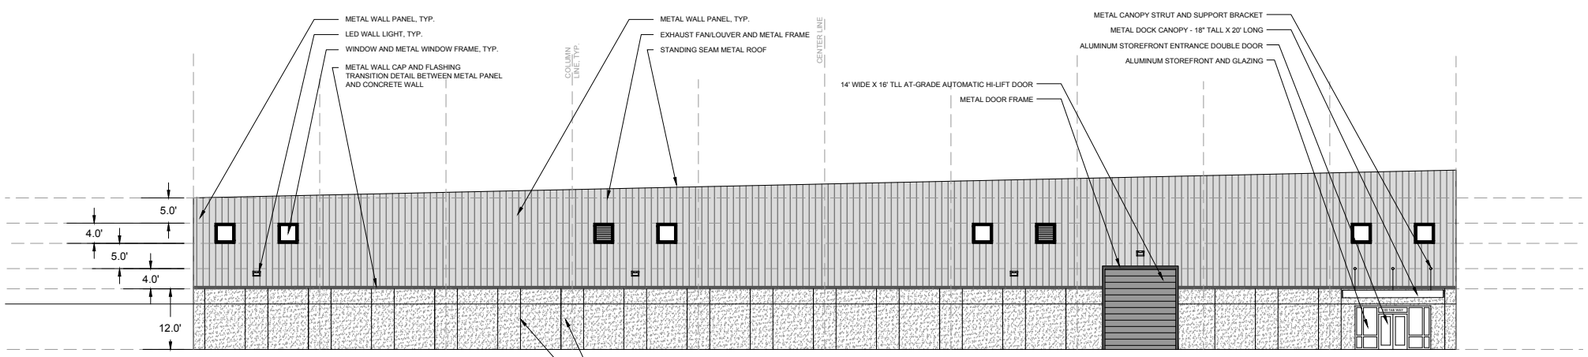

NORTH ELEVATION

NOT FOR CONSTRUCTION

0 SCALE 10'