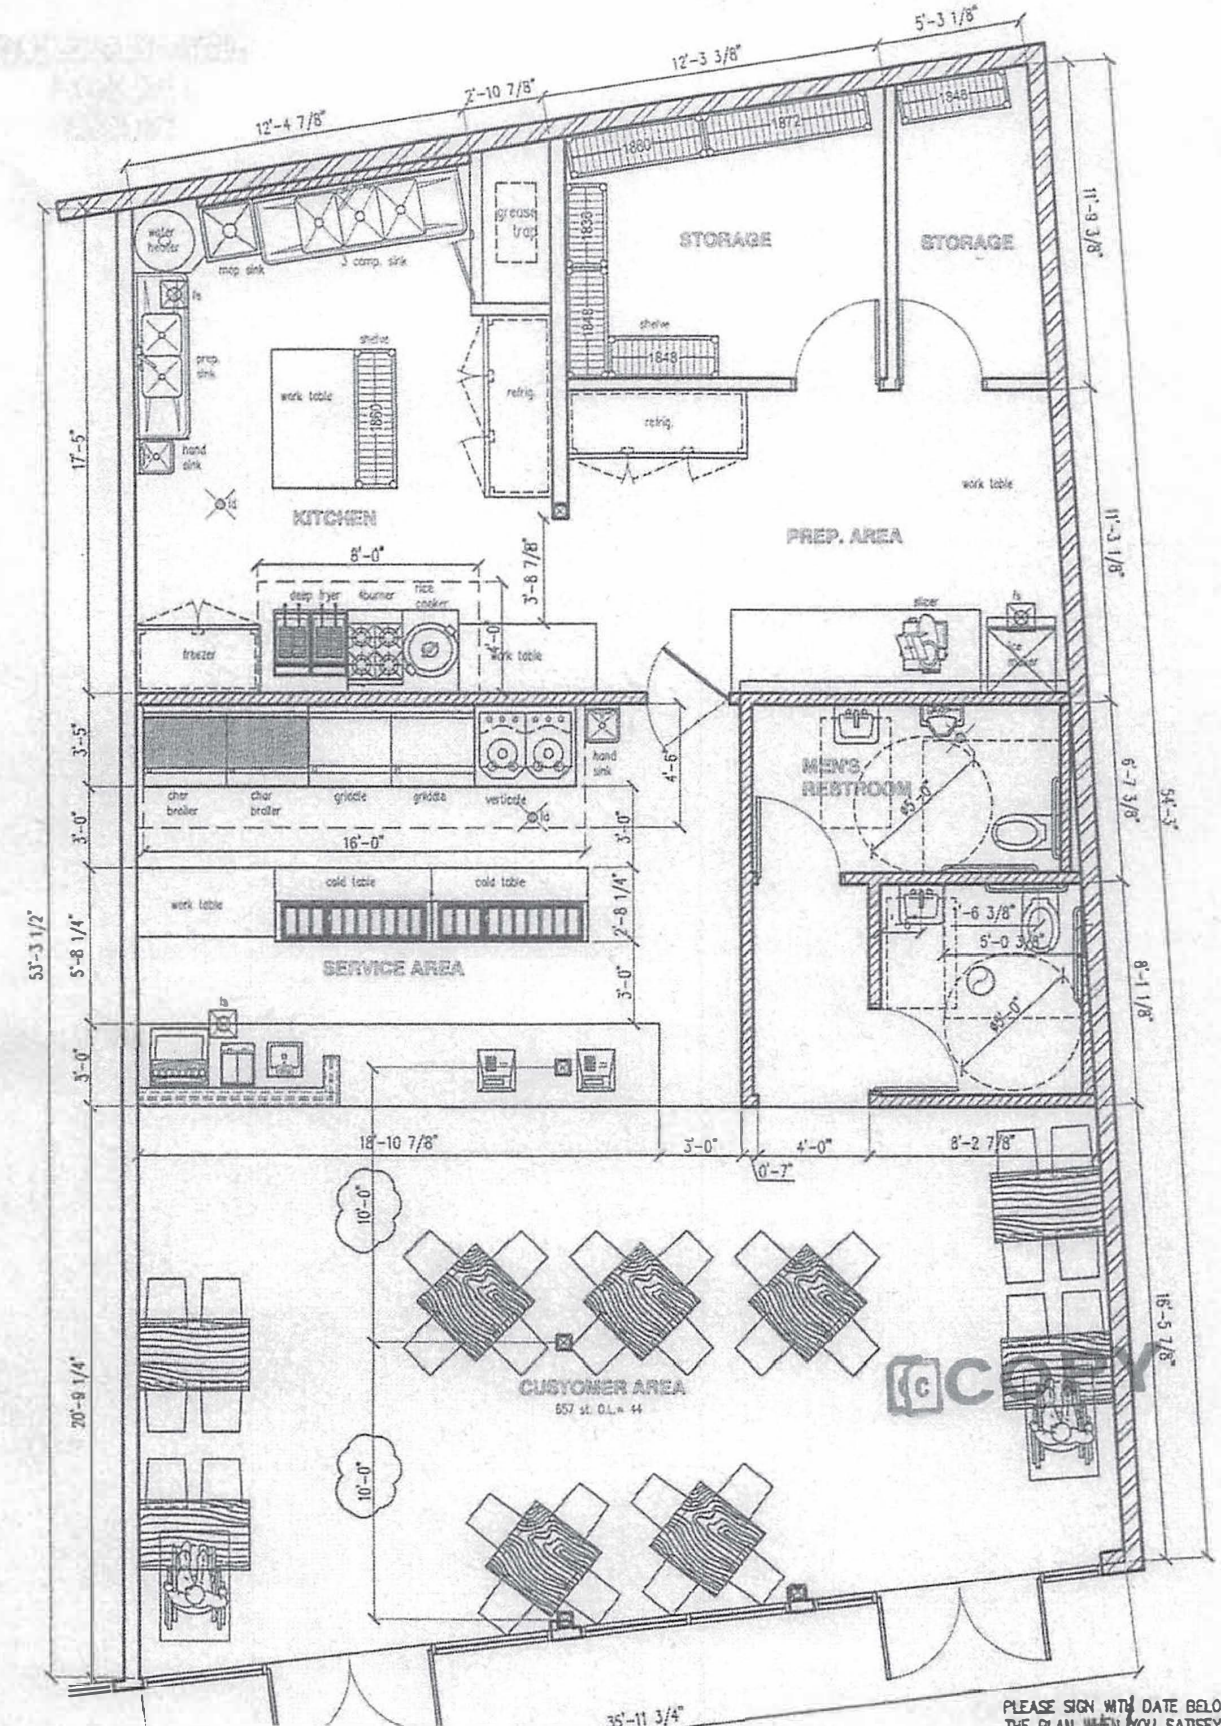

EXISTING EXTERIOR BRICK WALL

EXISTING INTERIOR WALL

NEW INTERIOR NON BEARING WALL

NOTE:
DRP WILL RECOMMEND THE MANUFACTURER AND THE MODEL NUMBER FOR THE EQUIPMENT(S) BASE ON CITY AND HEALTH DEPARTMENTS REQUIREMENT. IF THE OWNER OF THE STORE REQUESTS SPECIFIC MANUFACTURER AND/OR MODEL NUMBER FOR THE EQUIPMENT(S), OWNER RESPONSIBLE FOR PROVIDING THE SPECIFICATION SHEET(S) TO DRP.

PLEASE SIGN WITH DATE BELOW FOR FINALIZE THE PLAN WHEN YOU SATISFY WITH THIS LAYOUT