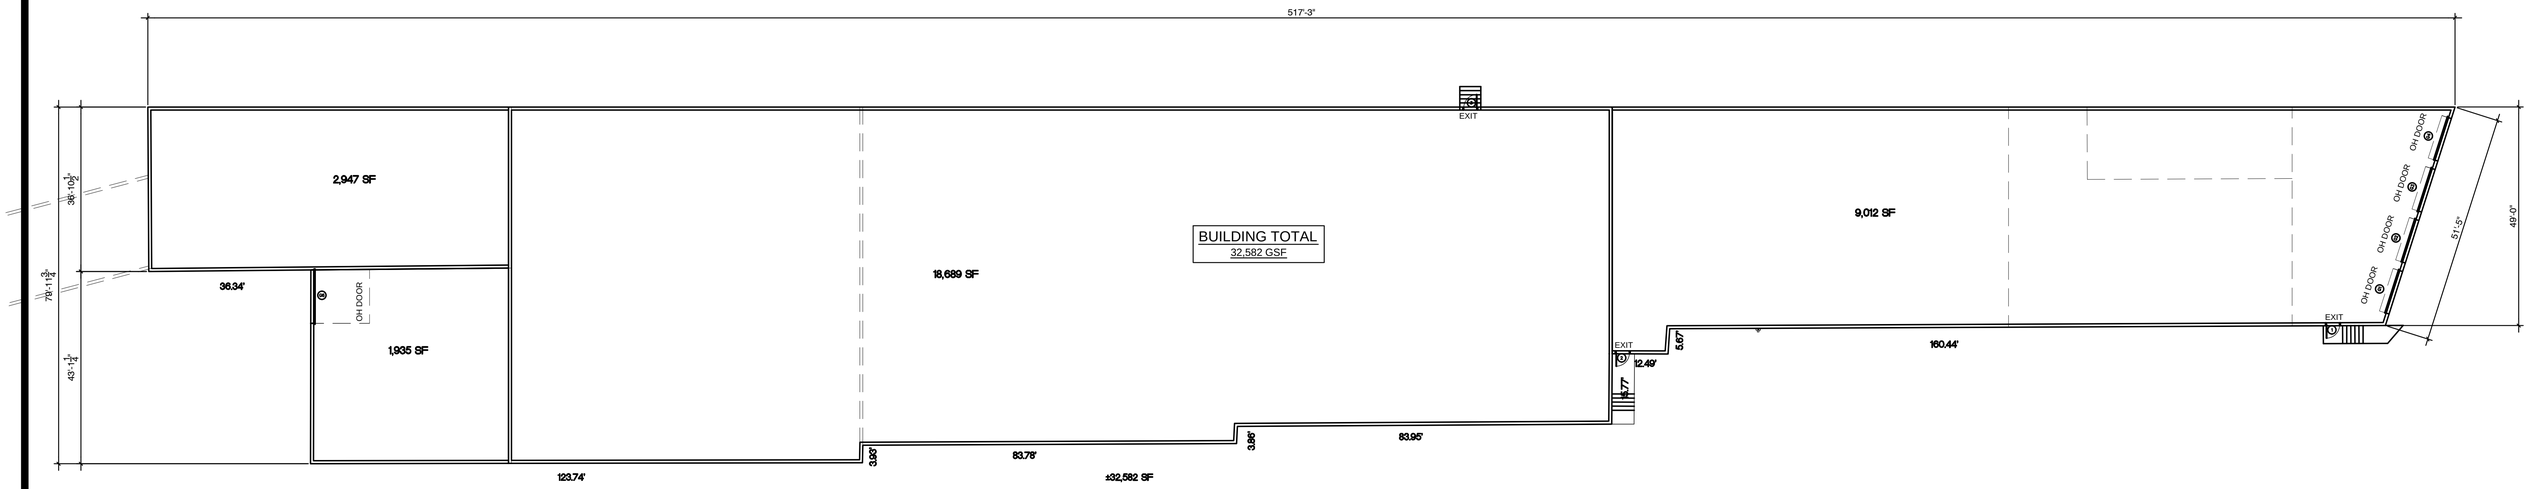

2130 OLD DIXIE HIGHWAY

1/16" = 1'-0"

10' 5' 0 8' 16'

N

CULTIVATION BUILDING PLAN
EAST COAST PACKERS, INC. (OLD BUILDING)
2130 OLD DIXIE HIGHWAY
FORT PIERCE, FL 34946

DESIGN FLOOR PLAN
27 SEP 2017

ELEVATE FLORIDA, LLC
CONTACT NAME ?
ADDRESS ?
CITY, FLORIDA ZIP